PLOTTED: 2014/07/03 12:49:25

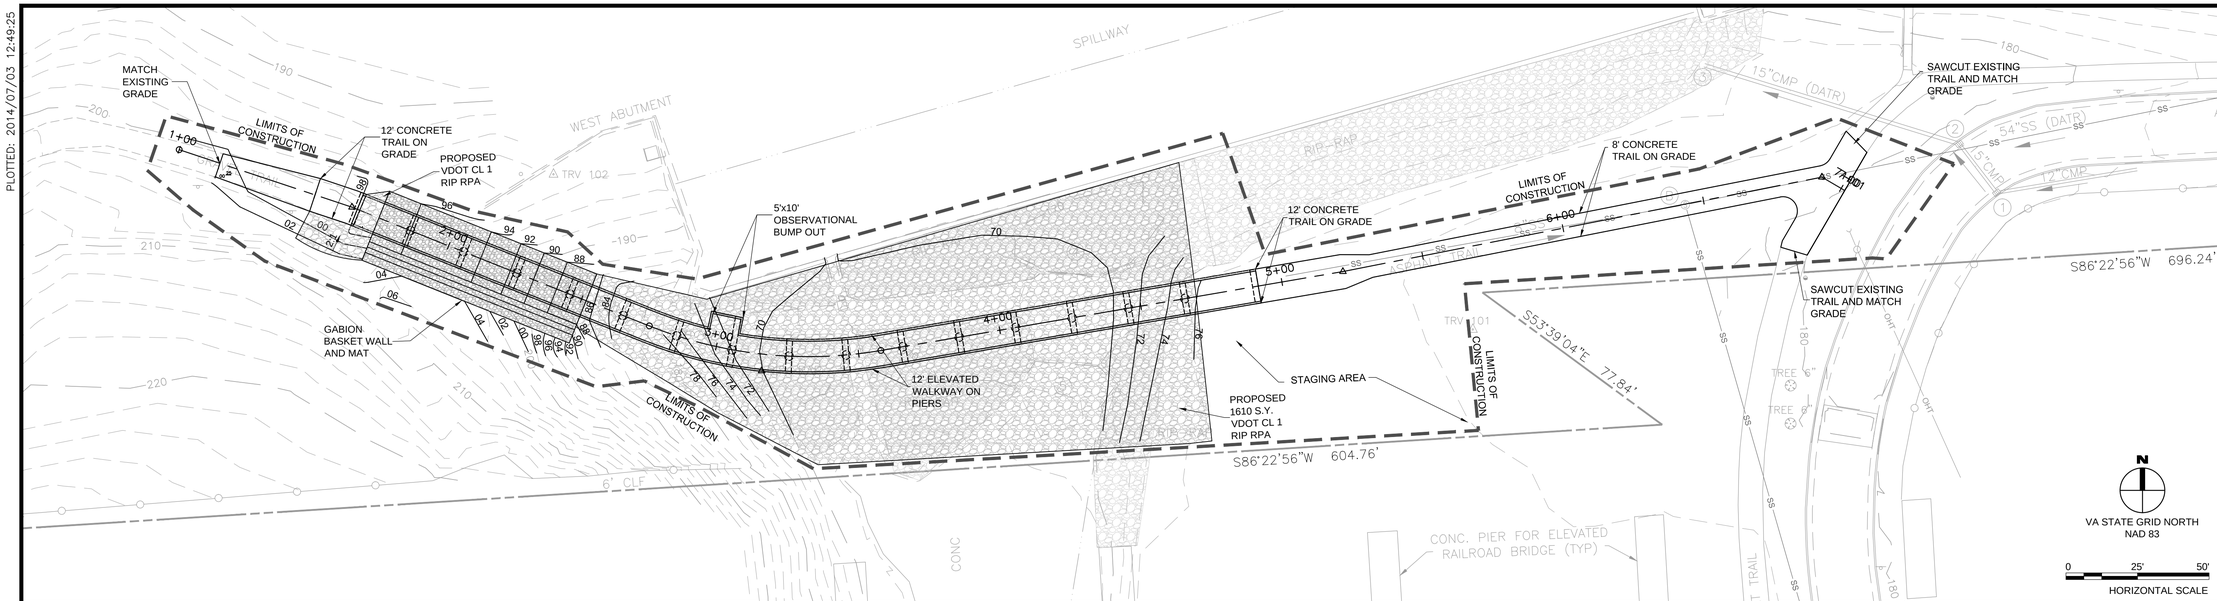

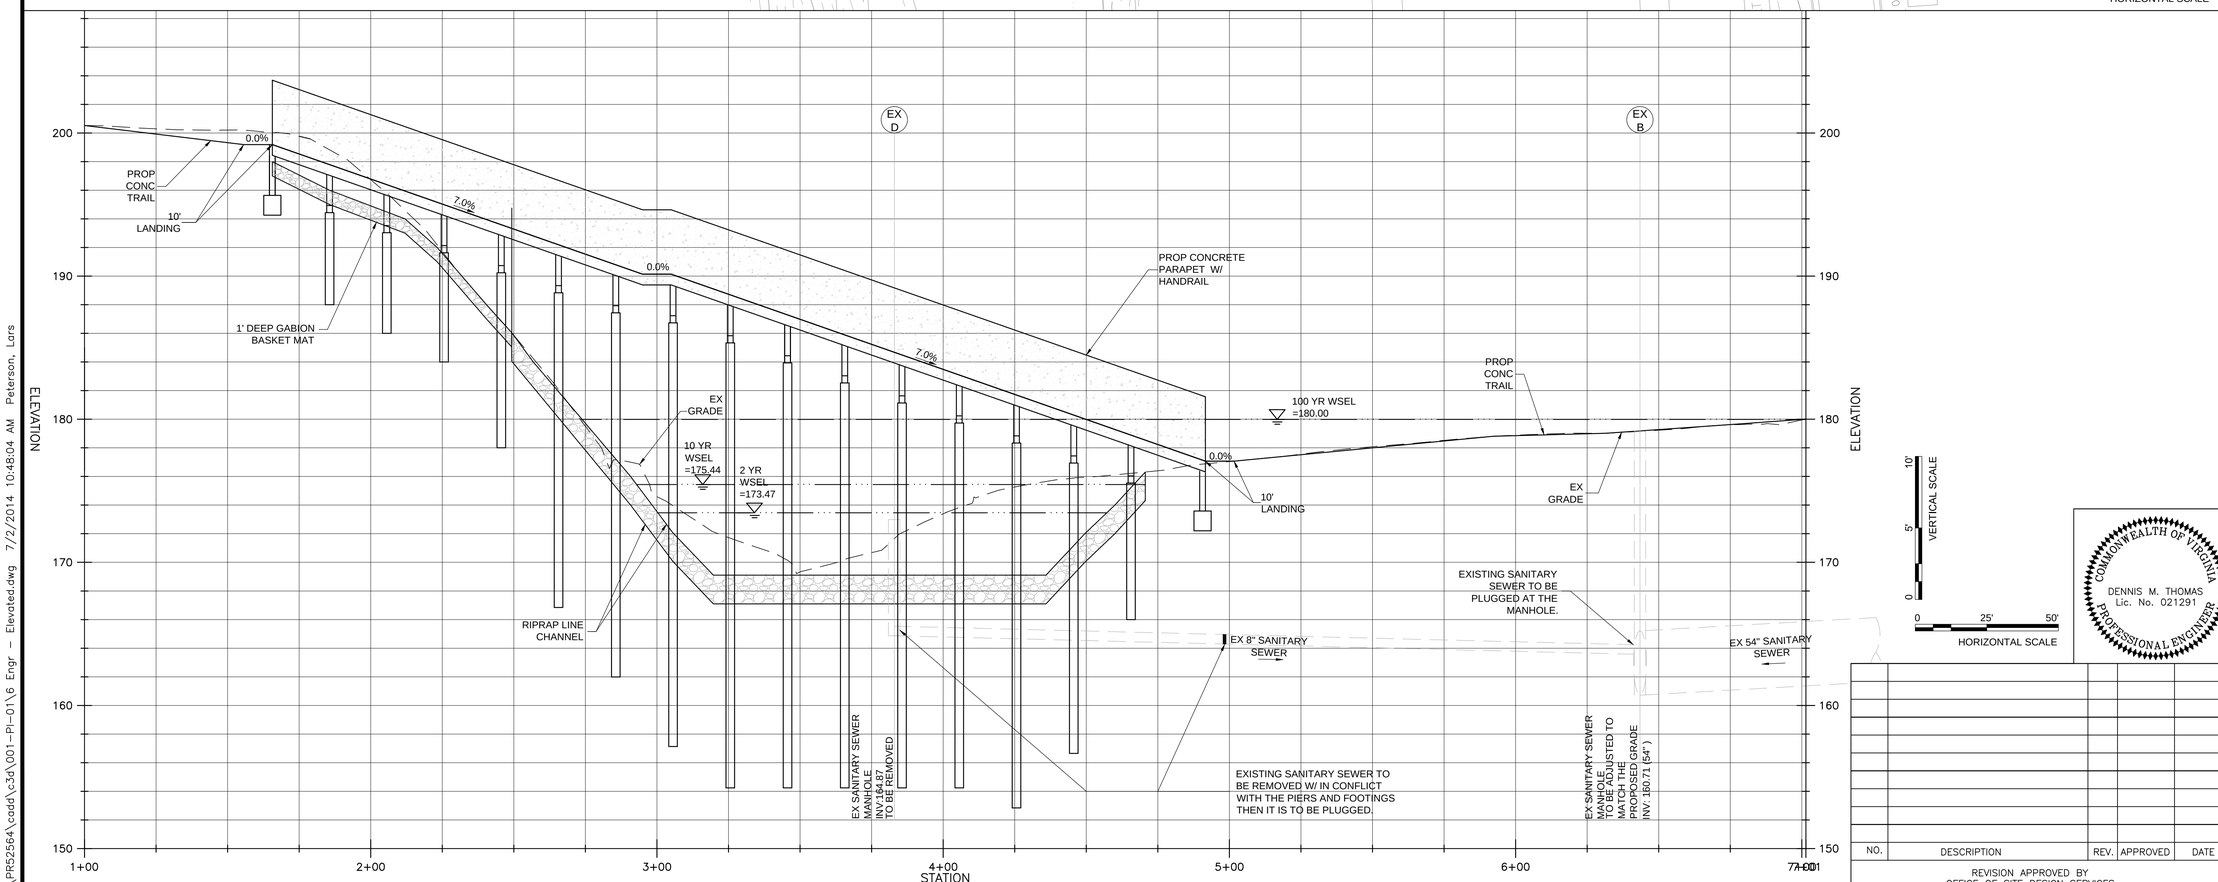

P:\PR52564\cadd\c3d\001-PI-01\6 Engr - Elevated.dwg 7/2/2014 10:48:04 AM Peterson, Lars

BURGESS & NIPLE
4160 PLEASANT VALLEY ROAD
CHANTILLY, VIRGINIA 20151
PHONE: (703) 831-8830 FAX: (703) 831-8041

FAIRFAX COUNTY PARK AUTHORITY
12055 Government Center Pkwy.
Fairfax, Virginia 22035

STIE PLAN

ACCOTINK DAM STREAM CROSSING TRAIL IMPROVEMENTS

BRADDOCK DISTRICT
FAIRFAX COUNTY, VA

COMMONWEALTH OF VIRGINIA
DENNIS M. THOMAS
Lic. No. 021291
PROFESSIONAL ENGINEER

FCPA REVISIONS	
Subject	Date

Designed By SMK	Drafted By LEP
Checked By DMT	Approved By DMT
Date JUNE, 27 2014	
Scale AS SHOWN	
FCPA Project Number ----	
Map Section 79-1 ((1)) 3	
Sheet **6.0** OF **14**	
Consultant File Number PR52564	
V-	

NO.	DESCRIPTION	REV.	APPROVED	DATE

REVISION APPROVED BY
OFFICE OF SITE DESIGN SERVICES

C-4873