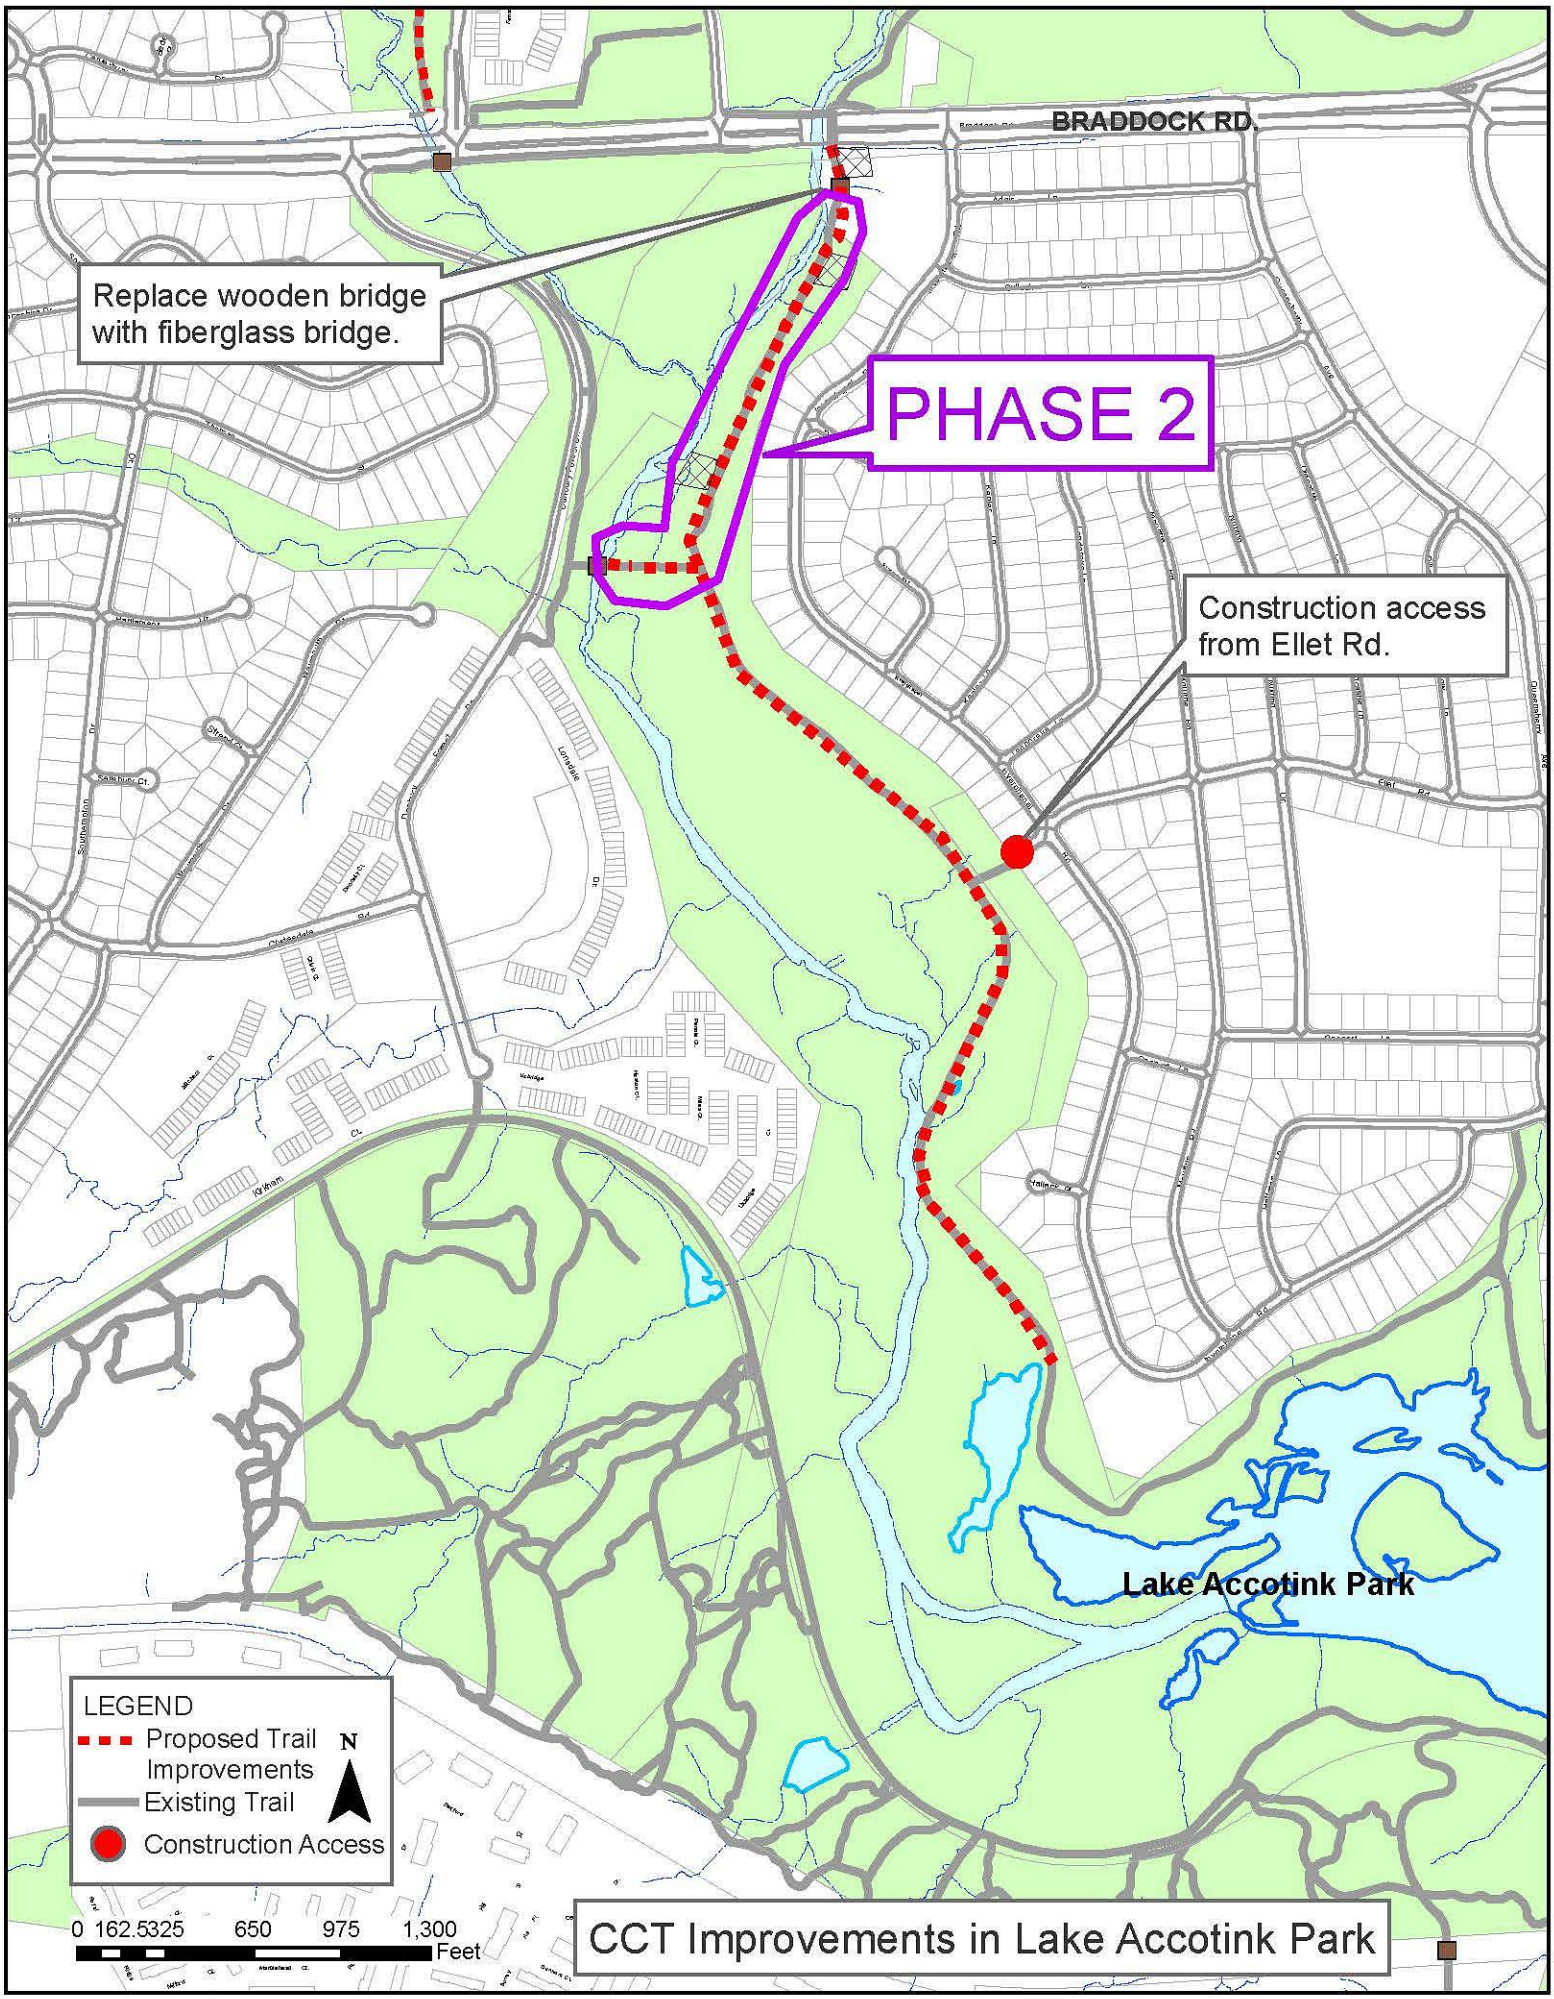
BRADDOCK RD.
Replace wooden bridge with fiberglass bridge.
PHASE 2
Construction access from Ellet Rd.
Lake Accotink Park
LEGEND
Proposed Trail Improvements
Existing Trail
Construction Access
N
0 162.5325 650 975 1,300
Feet
CCT Improvements in Lake Accotink Park