THE MEADOWS

An Urban Mixed Use – Primarily Residential area in the Tysons East neighborhood

- Transit Oriented
- People Focused

DWECK PROPERTIES, LTD.

USGS

M
¼ mile
½ mile

Tysons Area Land Use, Parks and Open Space Network

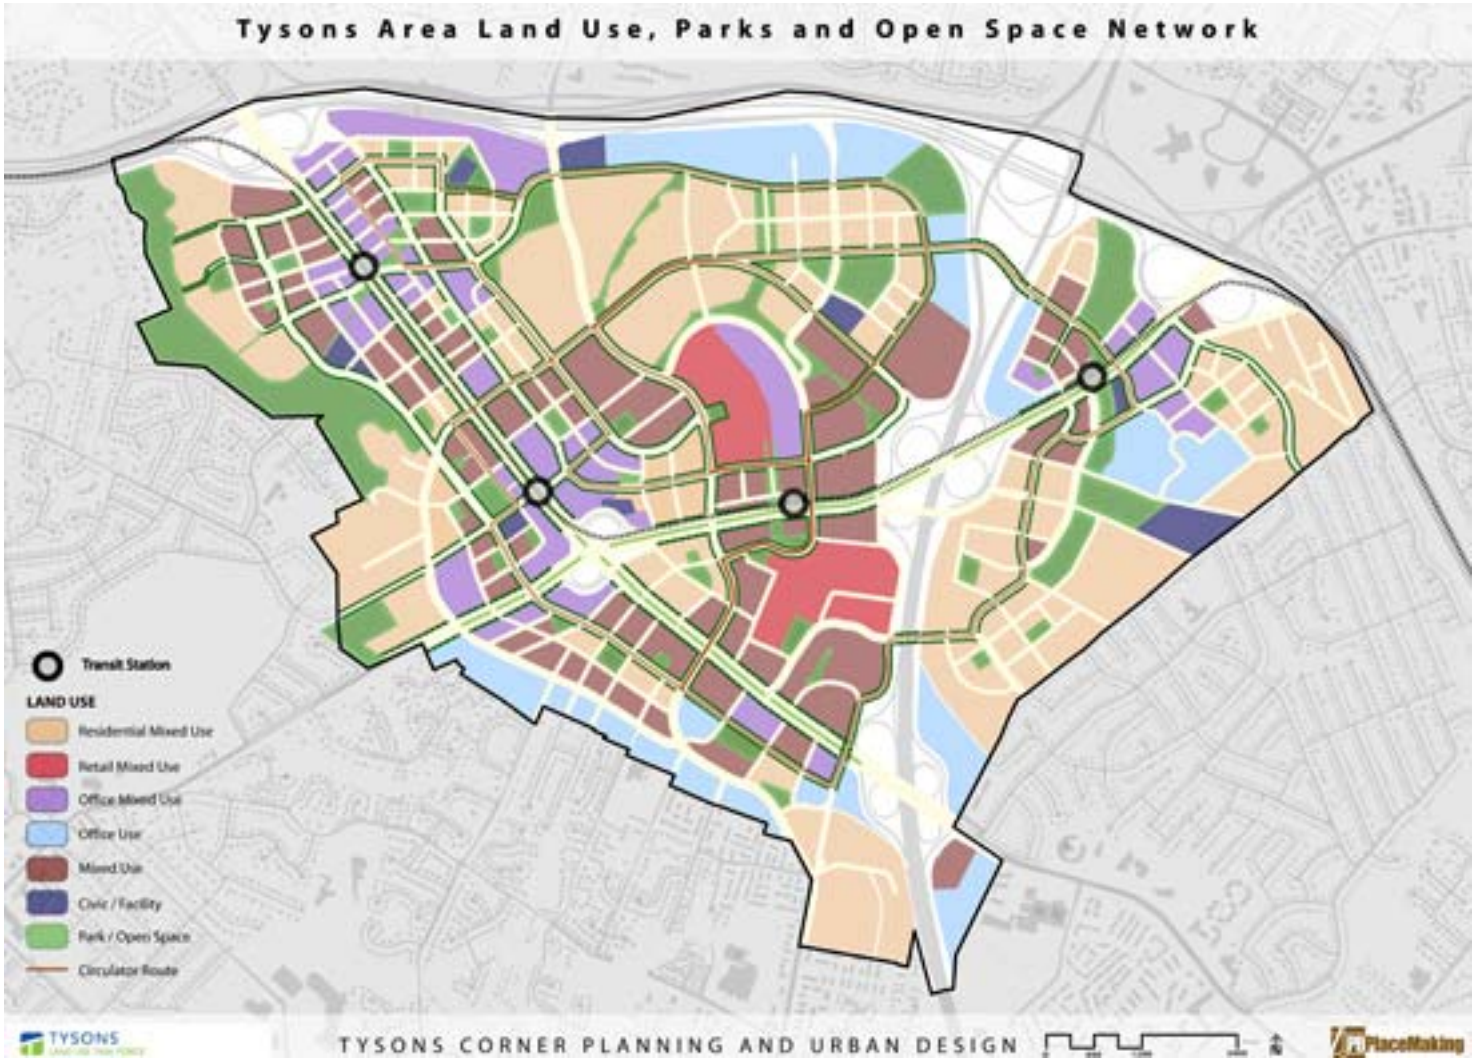

TYSONS

TYSONS CORNER PLANNING AND URBAN DESIGN

PlaceMaking

USGS

OLD MEADOW ROAD

FAIRFAX, VA

CONCEPTUAL MASTER PLAN

For illustrative purposes only

DWECK PROPERTIES,LTD.

SK&I Architectural Design Group

Scale: 1"=100'-0"
Date: 11-07-2008

A00

OLD MEADOW ROAD

FAIRFAX, VA

CONCEPTUAL MASTER PLAN

For illustrative purposes only

DWECK PROPERTIES, LTD

SK&I

A04

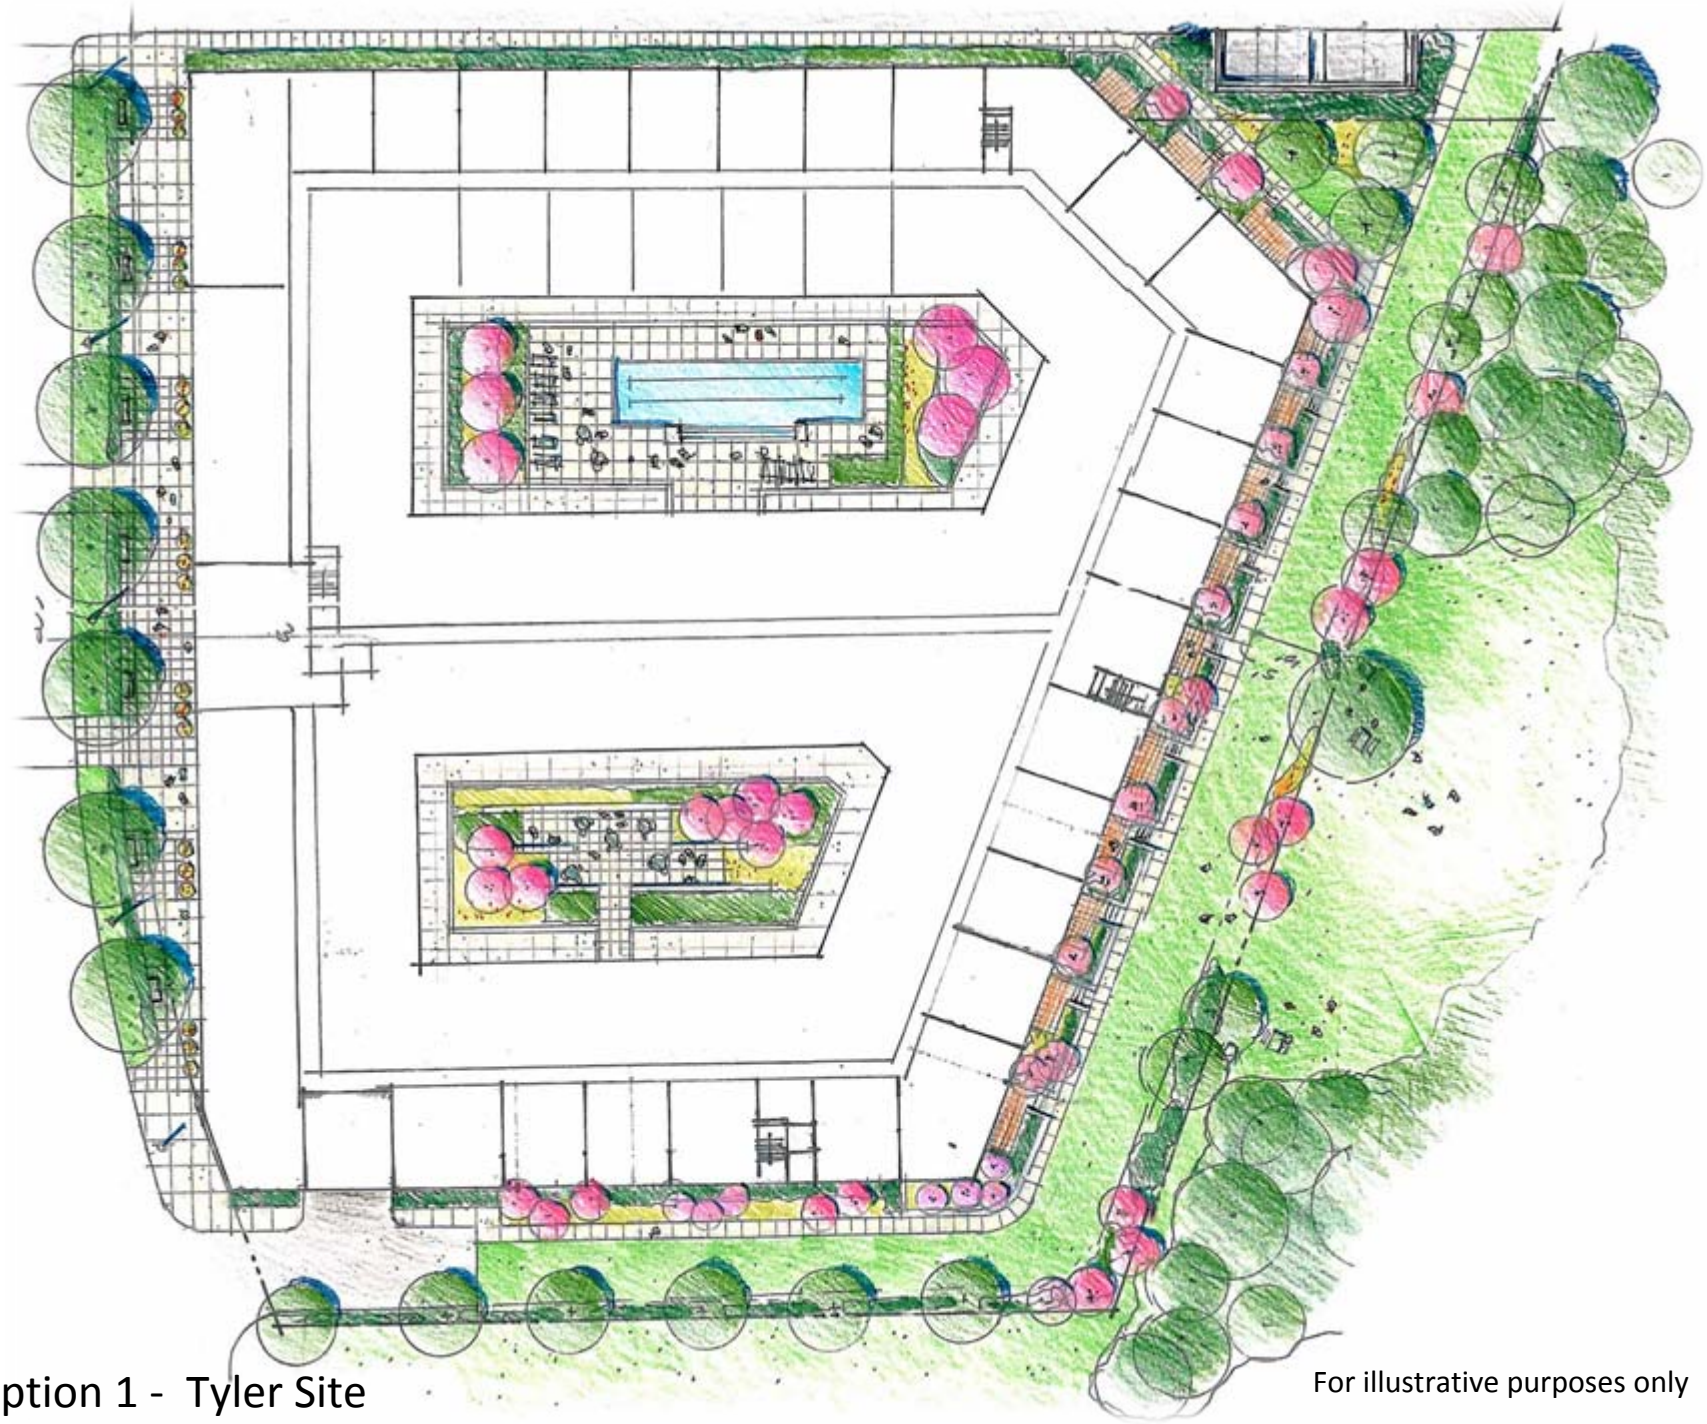

Option 1 - Tyler Site

For illustrative purposes only