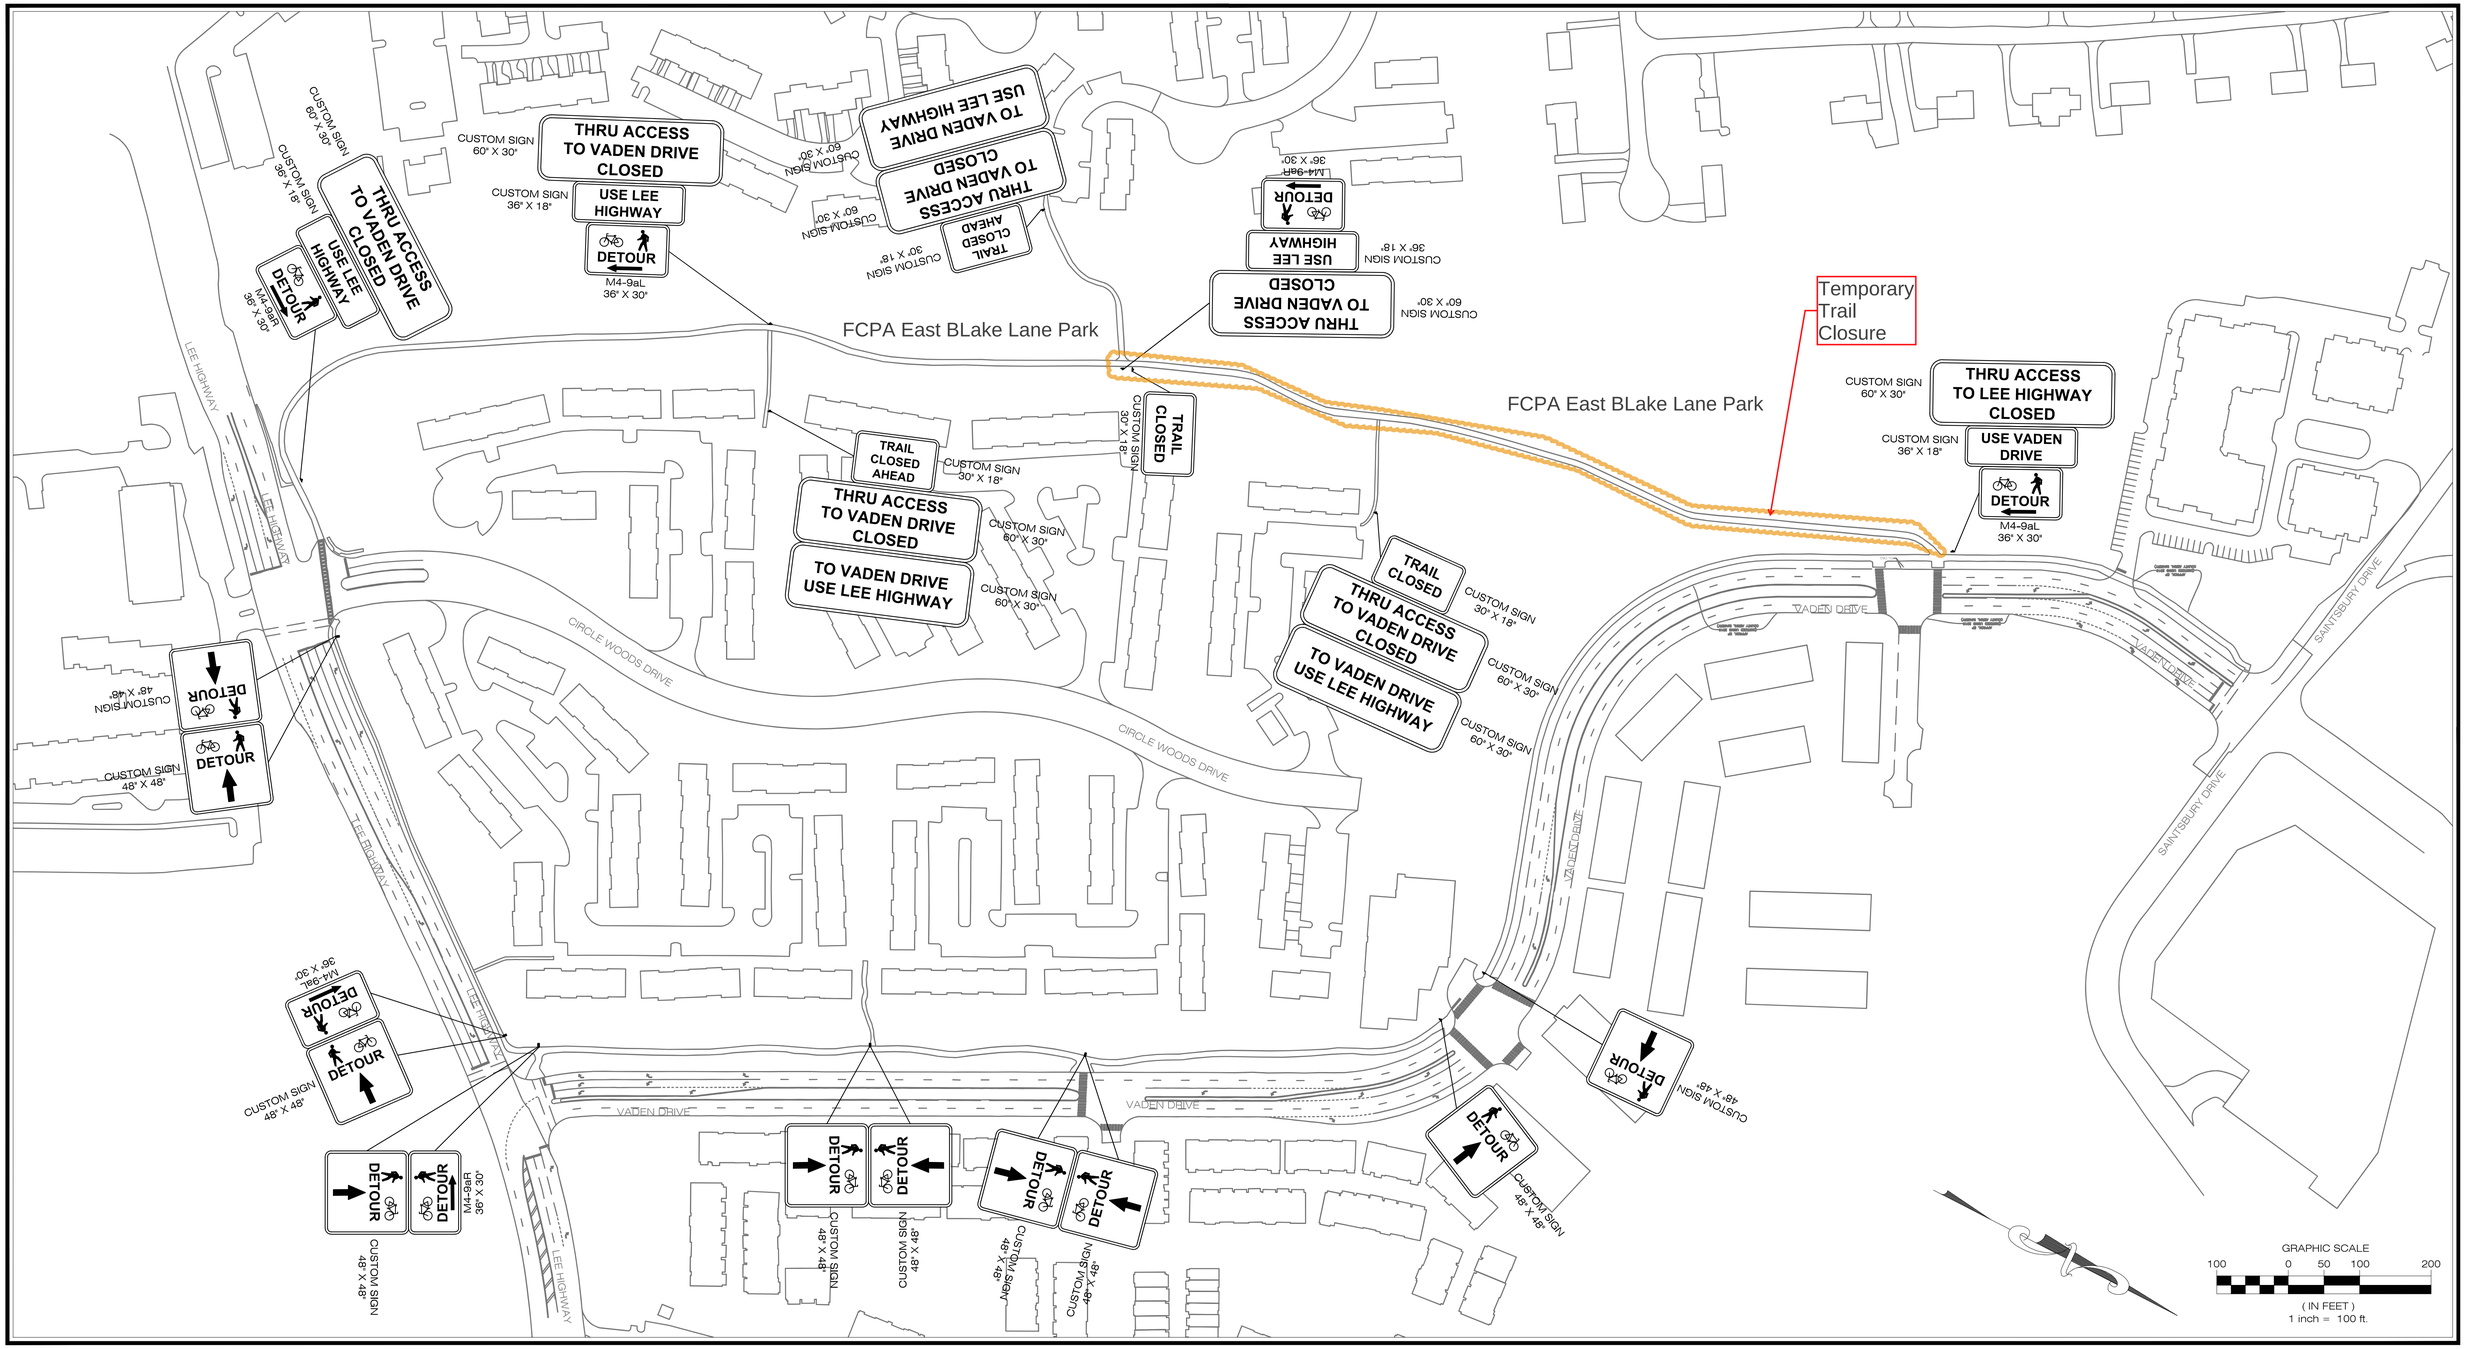

GENERAL NOTES:

1. CONTRACTOR SHALL IMPLEMENT PEDESTRIAN TRAFFIC SIGNAGE AS SHOWN ON THIS SHEET. THE INTENT OF THE SIGNAGE SHOWN IS TO MAKE PEDESTRIANS AWARE OF THE CLOSED SECTION OF TRAIL FROM VADEN DRIVE TO THE CONSTRUCTION SITE AND DETOUR PEDESTRIANS AROUND THE CONSTRUCTION SITE VIA LEE HIGHWAY AND VADEN DRIVE.
2. ALL SIGNAGE SHALL BE INSTALLED TO AND IN COMPLIANCE WITH THE VIRGINIA WORK AREA PROTECTION MANUAL (WAPM), CURRENT EDITION.
3. TEMPORARY TRAFFIC CONTROL INSTALLATIONS SHALL BE REVIEWED DAILY TO ENSURE THE FUNCTIONALITY OF THE TEMPORARY TRAFFIC CONTROL DEVICES AND COMPLIANCE WITH WAPM AND THE TRAFFIC CONTROL PLAN. THESE REVIEWS SHALL BE DOCUMENTED ON A WEEKLY BASIS USING THE WORK ZONE SAFETY CHECKLIST FORM.
4. ALL TEMPORARY TRAFFIC CONTROL DEVICES SHALL BE REMOVED AS SOON AS PRACTICAL WHEN THEY ARE NO LONGER NEEDED.
5. SIGNAGE LOCATIONS ARE APPROXIMATE. CONTRACTOR SHALL BE RESPONSIBLE FOR INSTALLING SIGNS TO AVOID UTILITIES, EXISTING IMPROVEMENTS, ENTRANCES, ETC.

COMMONWEALTH OF VIRGINIA
BRICE R. KUTCH
Lic. No. 045017
9/13/2021
PROFESSIONAL ENGINEER

#	BY	DATE
1	BRICE KUTCH / 95% DESIGN	9/13/2021

QUALITY CHECK

EMERGENCY POLICE – FIRE – RESCUE 911

REVISED: JULY 2016

FAIRFAX COUNTY, VIRGINIA
DEPARTMENT OF PUBLIC WORKS AND ENVIRONMENTAL SERVICES
10635 WEST DRIVE, FAIRFAX, VA 22030-4229

MAINTENANCE AND STORMWATER MANAGEMENT DIVISION
703-877-2800

CIRCLE WOODS (0217DP) POND IMPROVEMENT
MAINTENANCE OF TRAFFIC (MOT) PLAN (2 OF 2)

REVISIONS #	DESCRIPTION	BY	APPROVED	DATE

APPROVED BY MAINTENANCE AND STORMWATER MANAGEMENT DIVISION

CONTRACT NO. GKY #2017-022, Y2-TO#23
PROJECT NO. SD-000033-106

SCALE 1" = 30'
DESIGNED BY: SM
DRAFTED BY: MD
CHECKED BY: BK
SHEET 19 OF 31

FUND #400-C40101