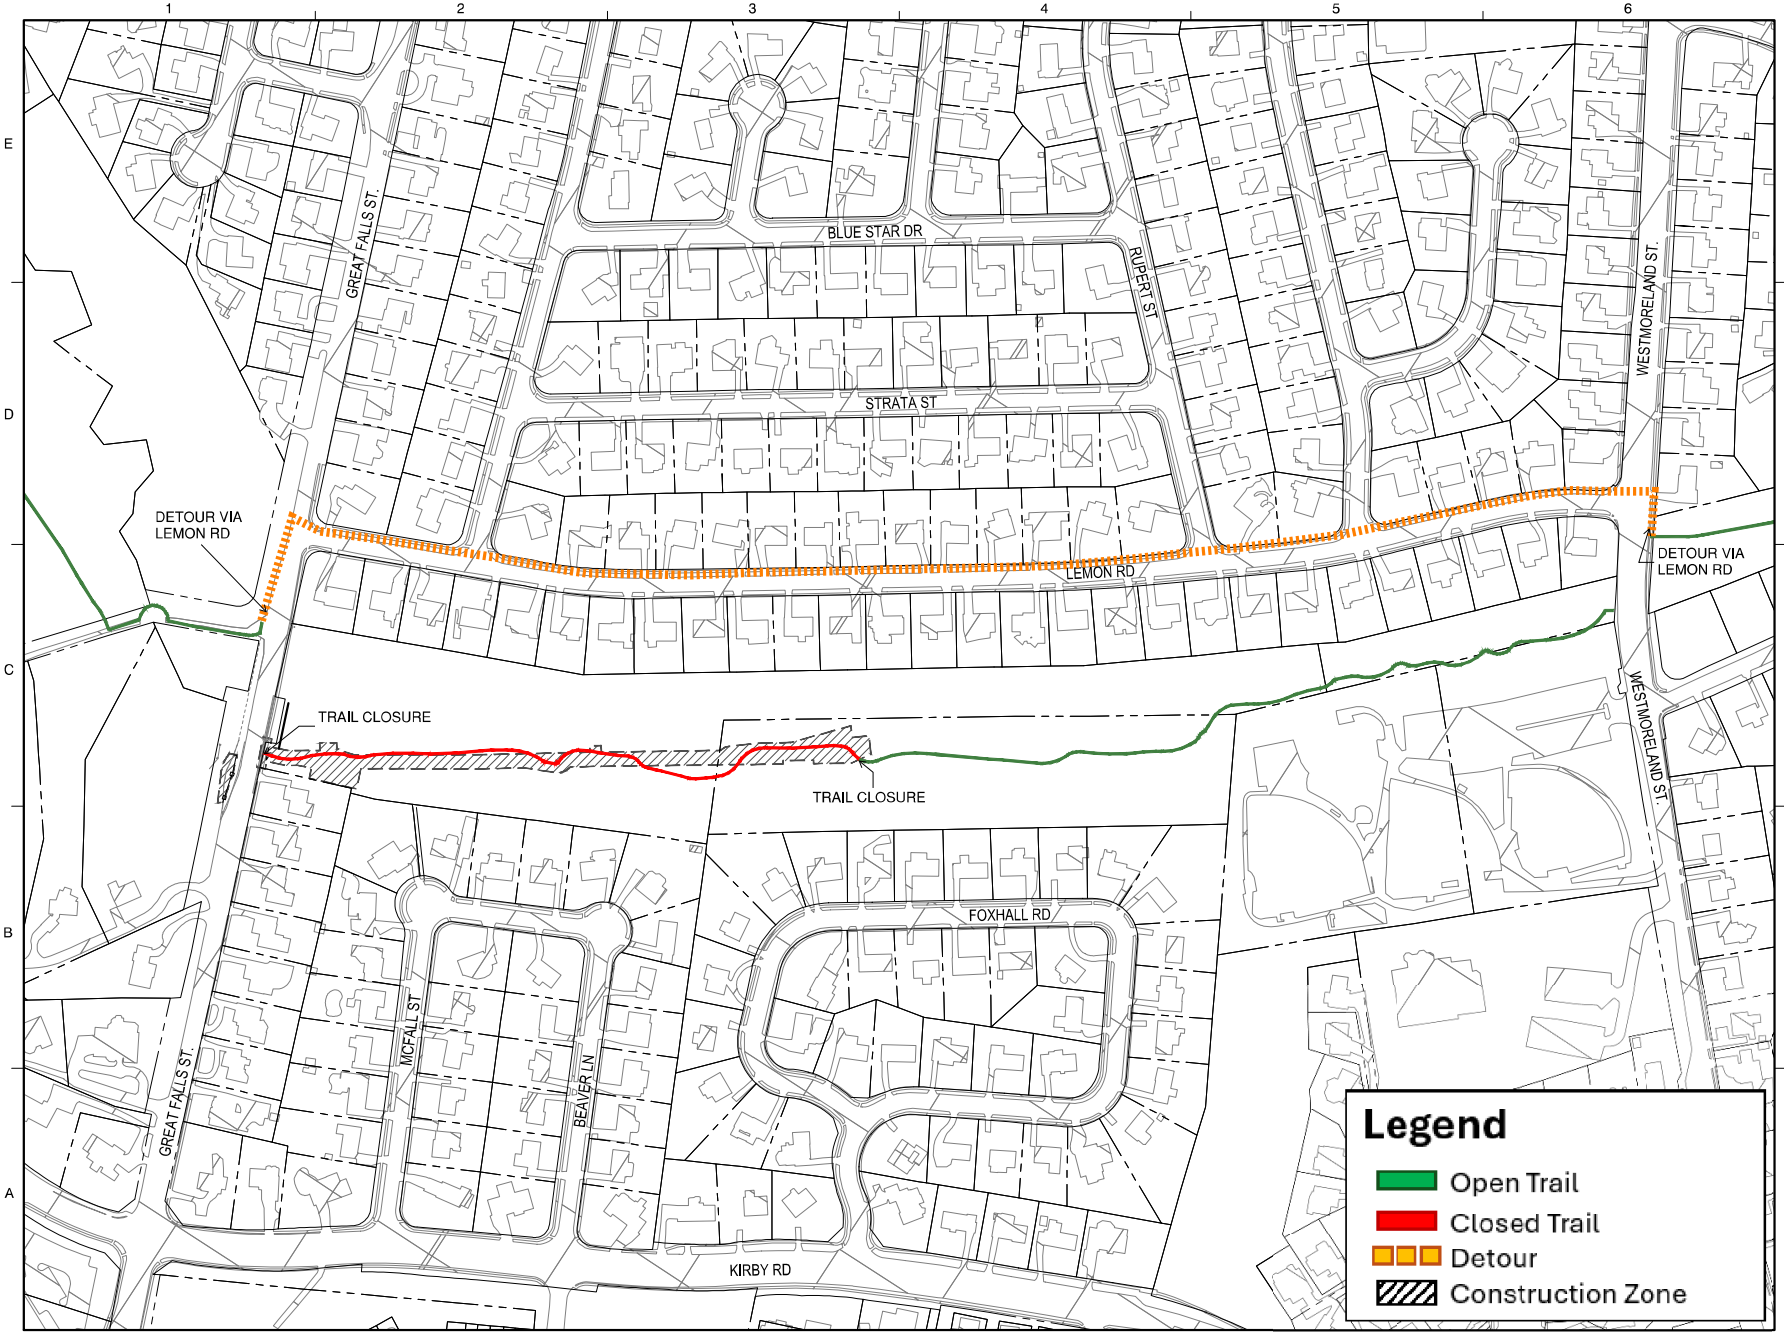


Dewberry

Dewberry Engineers Inc.
8401 ARLINGTON BLVD,
FAIRFAX, VA 22031
703.849.2100 (PHONE)
703.849.2518 (FAX)

FCGP
SANITARY SEWER

DRAINESVILLE DISTRICT
FAIRFAX COUNTY, VA

SEAL

KEY PLAN

SCALE

SCALE IN FEET
1" = 100'
1 INCH

NORTH
VCS-83

| No. | DATE | BY | Description |
|---|---|---|---|
| | | | |

REVISIONS

| | |
|---|---|
| DRAWN BY | JAC |
| APPROVED BY | TCC |
| CHECKED BY | TCC |
| DATE | FEBRUARY 2025 |

TITLE
TRAIL CLOSURES-
SITE 1

PROJECT NO. PI-2024-00005

056

SHEET NO. 056 OF 057

P:\PROJECTS\057242 FCGP Sanitary Upgrade\CAD\CIVIL-SITE\Sheets\TRAIL CLOSURES.dwg
Tue, Sep 30 2025 - 4:11:12pm