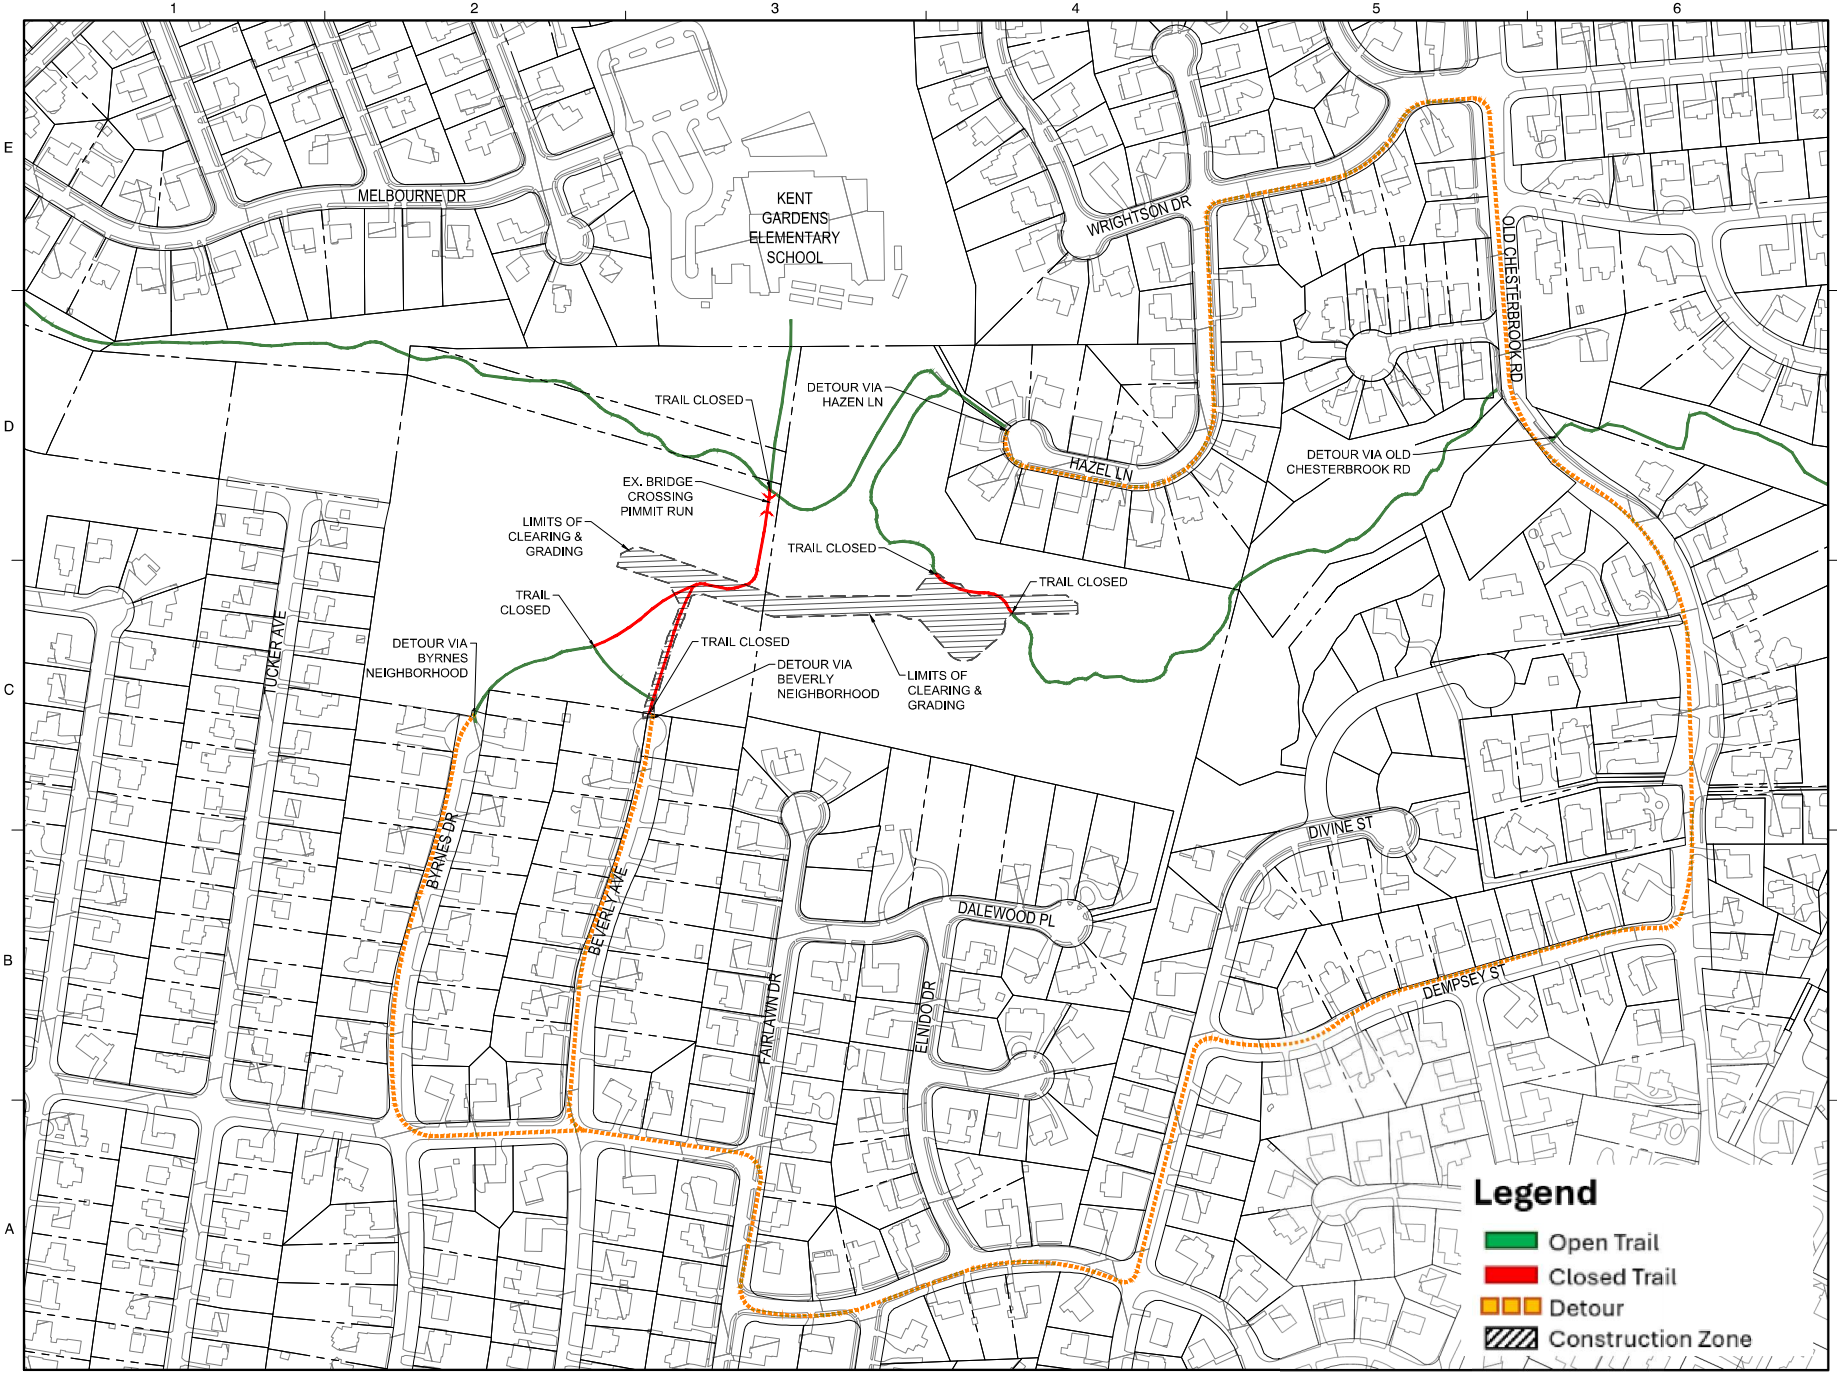

Dewberry

Dewberry Engineers Inc.
8401 ARLINGTON BLVD.
FAIRFAX, VA 22031
703.849.0100 (PHONE)
703.849.0518 (FAX)

FCGP
SANITARY SEWER

DRANESVILLE DISTRICT
FAIRFAX COUNTY, VA

SEAL

COMMONWEALTH OF VIRGINIA
TIMOTHY CHARLES CULLEDTON
Lic. No. 20112
3/25/2025
PROFESSIONAL ENGINEER

KEY PLAN

SCALE
SCALE IN FEET
1" = 120'
1 INCH

NORTH
VCS-83

No.	DATE	BY	Description

REVISIONS

DRAWN BY	JAC
APPROVED BY	TCC
CHECKED BY	TCC
DATE	FEBRUARY 2025

TITLE
TRAIL CLOSURES-
SITE 2

PROJECT NO. PI-2024-00005

057

SHEET NO. 057 OF 057

P:\PROJECTS\30171452 FCGP Sanitary Upgrade\CAD\CIVIL-SITE\Exhibits\TRAIL CLOSURES - SITE 2 Exhibit.dwg
Wed, 03/26/2025 - 11:19AM