B-DC 12-26

L-F-20

CONSTRUCTING ENGINEERS OFFICE
DC BOILER INSTALLATIONS LORTON VA
ADDITION TO BATH HOUSE
ADJOINING CELL BLDG #17
LORTON, VIRGINIA
SCALE 1/8" = 1'-0"
DRAWN BY CHECKED BY DATE 11/14/40

Approved by:- Rawlings

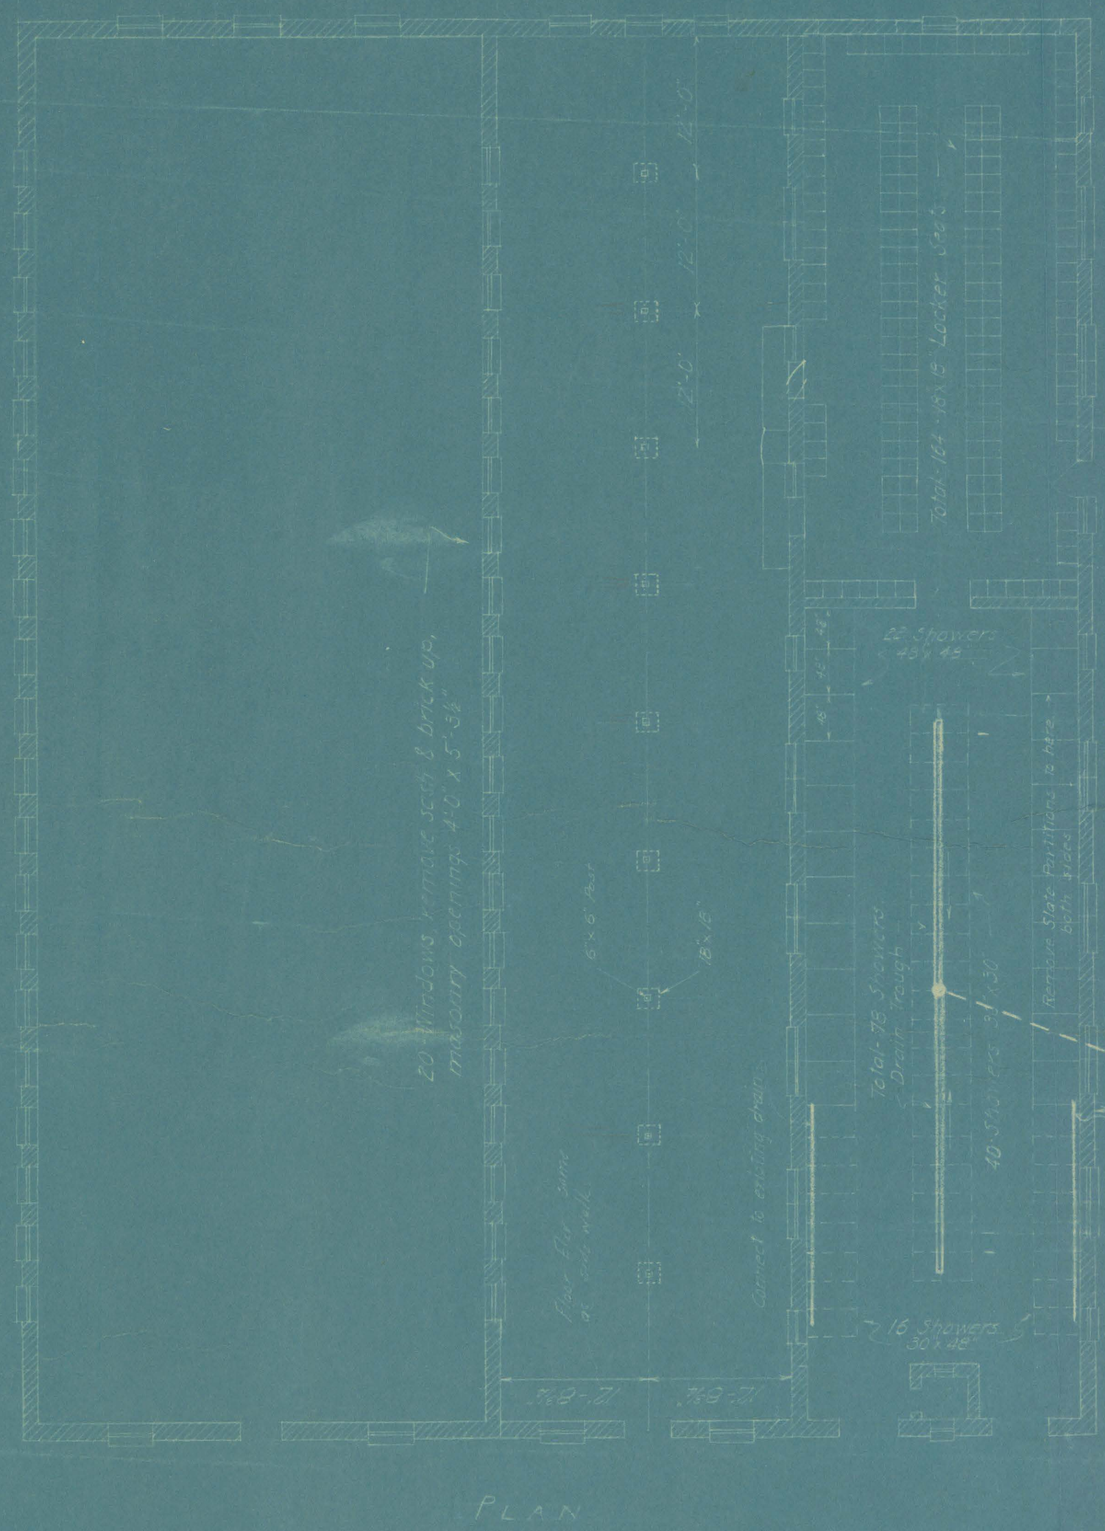

PLAN

SIDE ELEVATION

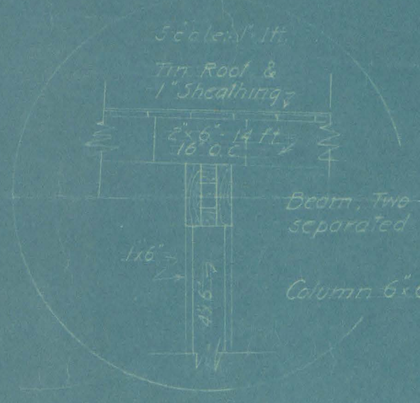

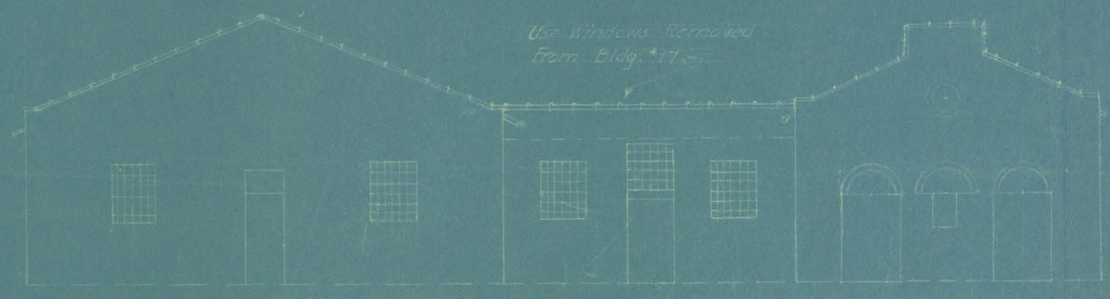

Cell Bldg. #17. Bath House

ELEVATION

Material Quantities

220 pcs. - 2"x6" - 14 ft. - Soft Pine
12 pcs. - 6"x6" - 12 ft. - " "
50 pcs. - 2"x8" - 14 ft. - " "
4500 bd ft. - 1"x6" T & G Sheathing
12 boxes - 39.9 squares - Tin Roofing
60 lin. ft. - 13" Wall Coping (T.C.)
37000 - Common Brick
bags - Cement (for conc & mortar)
85 bags - Hydrated Lime
65 cu. yd. - Sand (for conc. & mortar)
65 cu. yd. - Gravel
240 lin. ft. - 4" Soil pipe (light weight) with 4"x4" tees - 4" ½ bends, 250 lb. lead, 6540 jute.
2 - Skylights as per detail