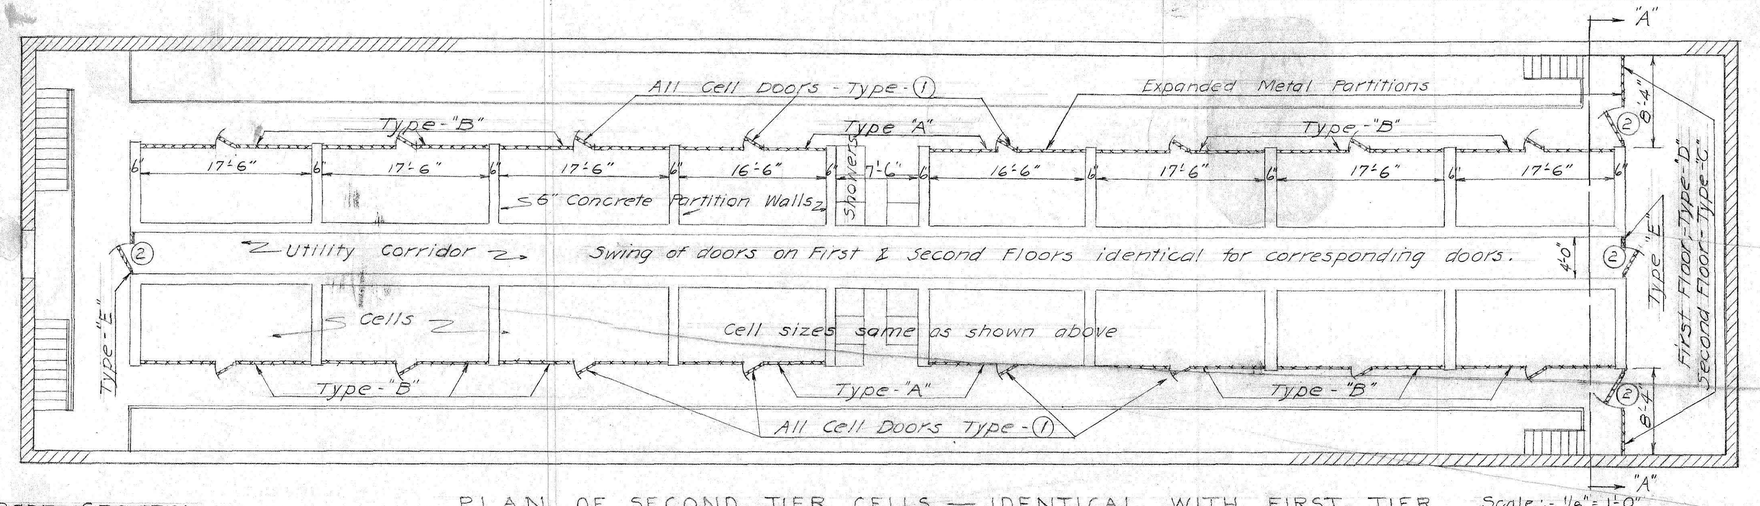

PLAN OF SECOND TIER CELLS — IDENTICAL WITH FIRST TIER

Scale;- 1/8" = 1'-0"

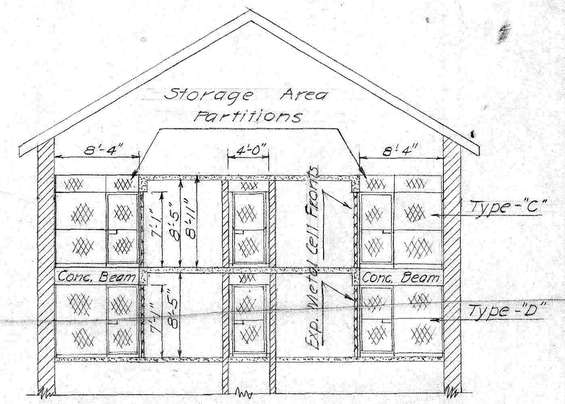

SECTION - "A"-"A"

Scale;- 1/8" = 1'-0"

DOOR GROUPS;-

Group #1 - First Floor - Left Corridor - Nos. 1 thru 9 & Utility Corridor doors, first floor.
Group #2 - First Floor - Right Corridor - Nos. 10 thru 18
Group #3 - Second Floor - Left Corridor - Nos. 19 thru 27 & Utility Corridor doors, second floor.
Group #4 - Second Floor - Right Corridor - Nos. 28 thru 36

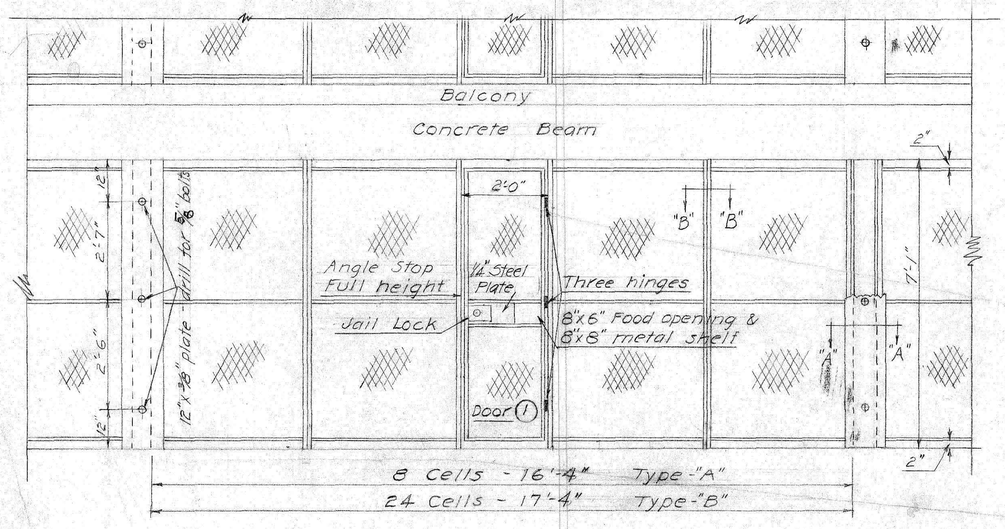

TYPICAL CELL FRONT

Scale;- 1/2" = 1'-0"

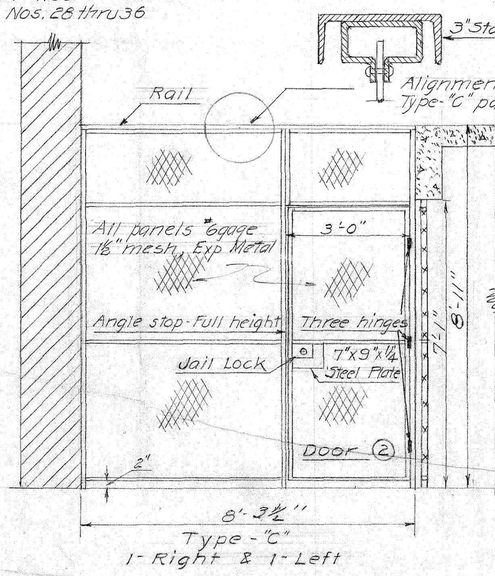

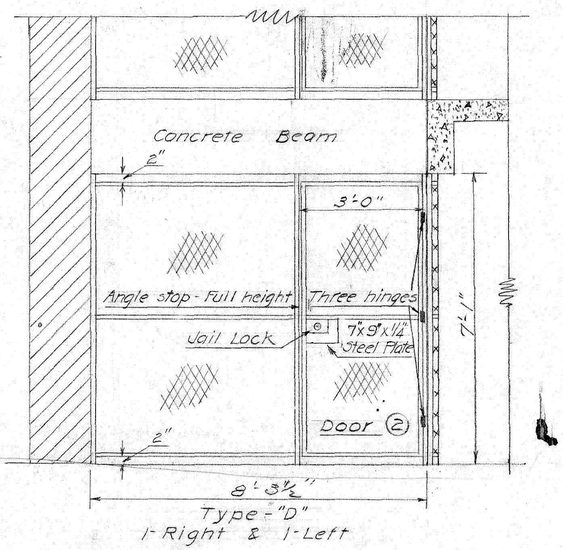

STORAGE AREA PARTITIONS

Scale;- 1/2" = 1'-0"

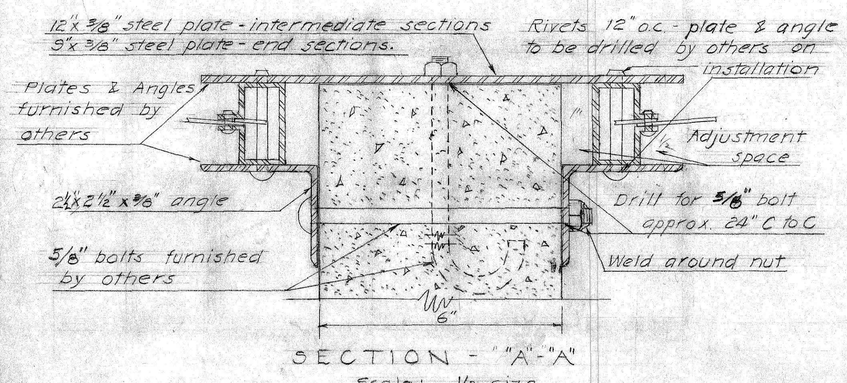

SECTION - "A"-"A"

Scale;- 1/2 size

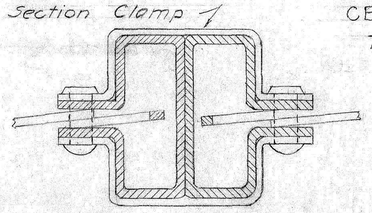

[POST] SECTION - "B"-"B"

2" - 14 ga. Hollow - "T" Section
Section Clamps on 12" ctrs.

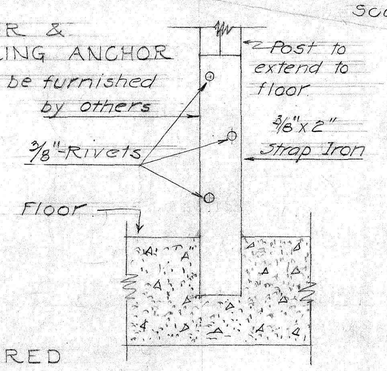

DOORS REQUIRED

32 - Type (1) - Size 2'-0" x 6'-9"
8 - Type (2) - Size 3'-0" x 6'-9"
40 - (Total)

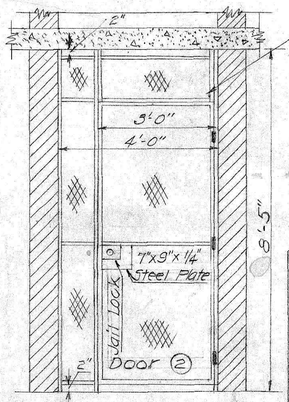

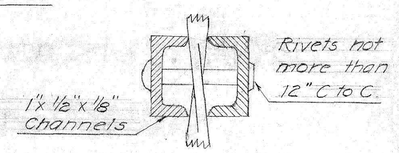

HORIZONTAL STIFFENING MEMBER

CONSTRUCTING ENGINEER'S OFFICE
D.C. PENAL INSTITUTIONS - LORTON, VA.
Expanded Metal Cell Fronts for Cell Bldg. #6
Scales;- As Shown

Drawn by	Checked by	Date	No 100-10
Calhoun		2/19/41	

JZ-1