Vesper Street Shared Use Path Project

Vesper Street to Leesburg Pike (Route 7) Plan

FCDOT PROJECT: TMSAMS TR-D

FOCUS Project # 1400120
Fund 500-C50000
VDOT UPC # 104293
June 2016

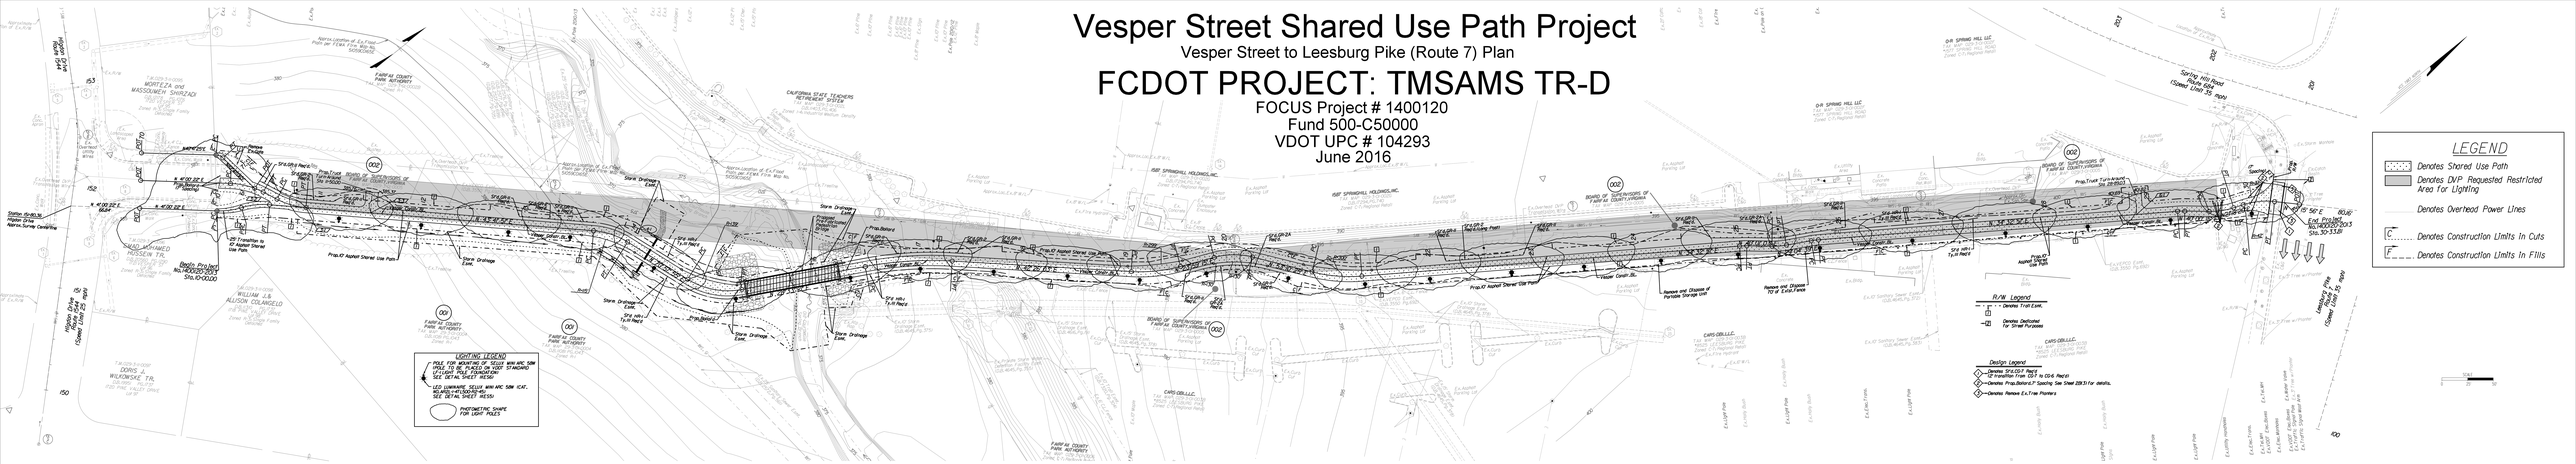

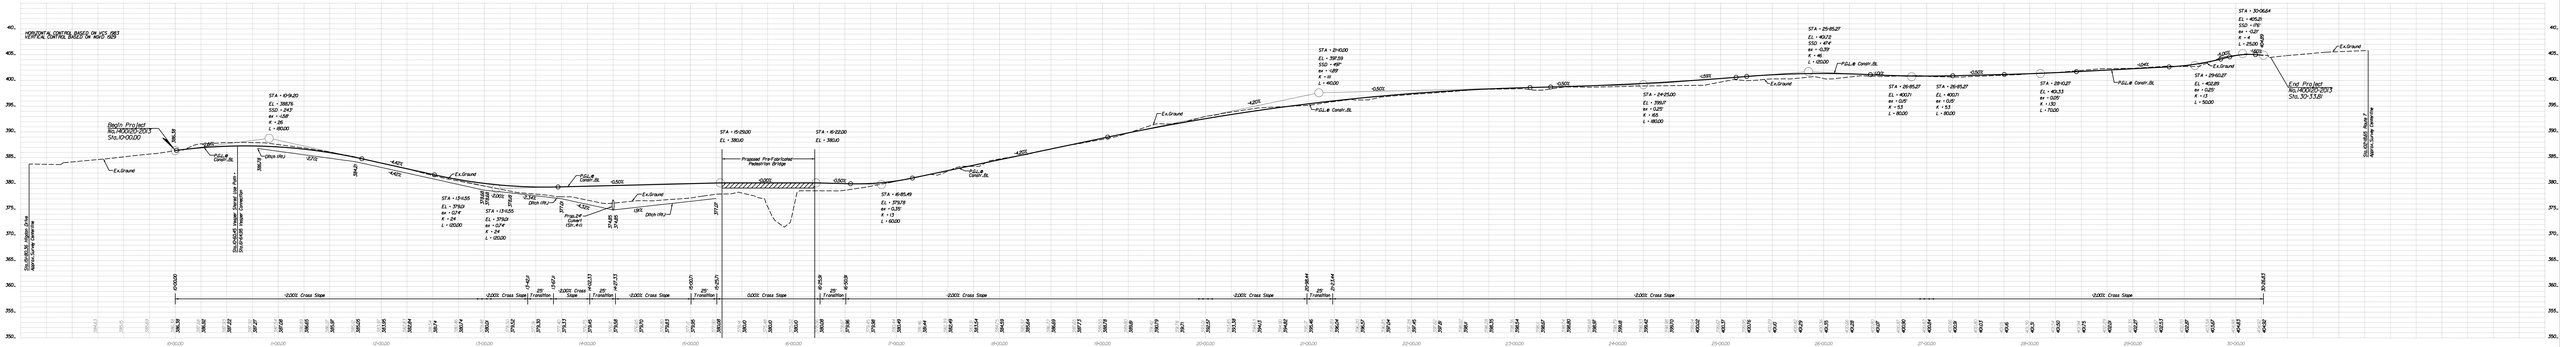

SCALE: H: 1"=25'
V: 1"=5'