HOR.DATUM: VIRGINIA COORDINATE SYSTEM NORTH ZONE *4501
VER.DATUM: NATIONAL GEODETIC VERTICAL DATUM.1929
HOR.& VER.UNITS: U.S.SURVEY FOOT

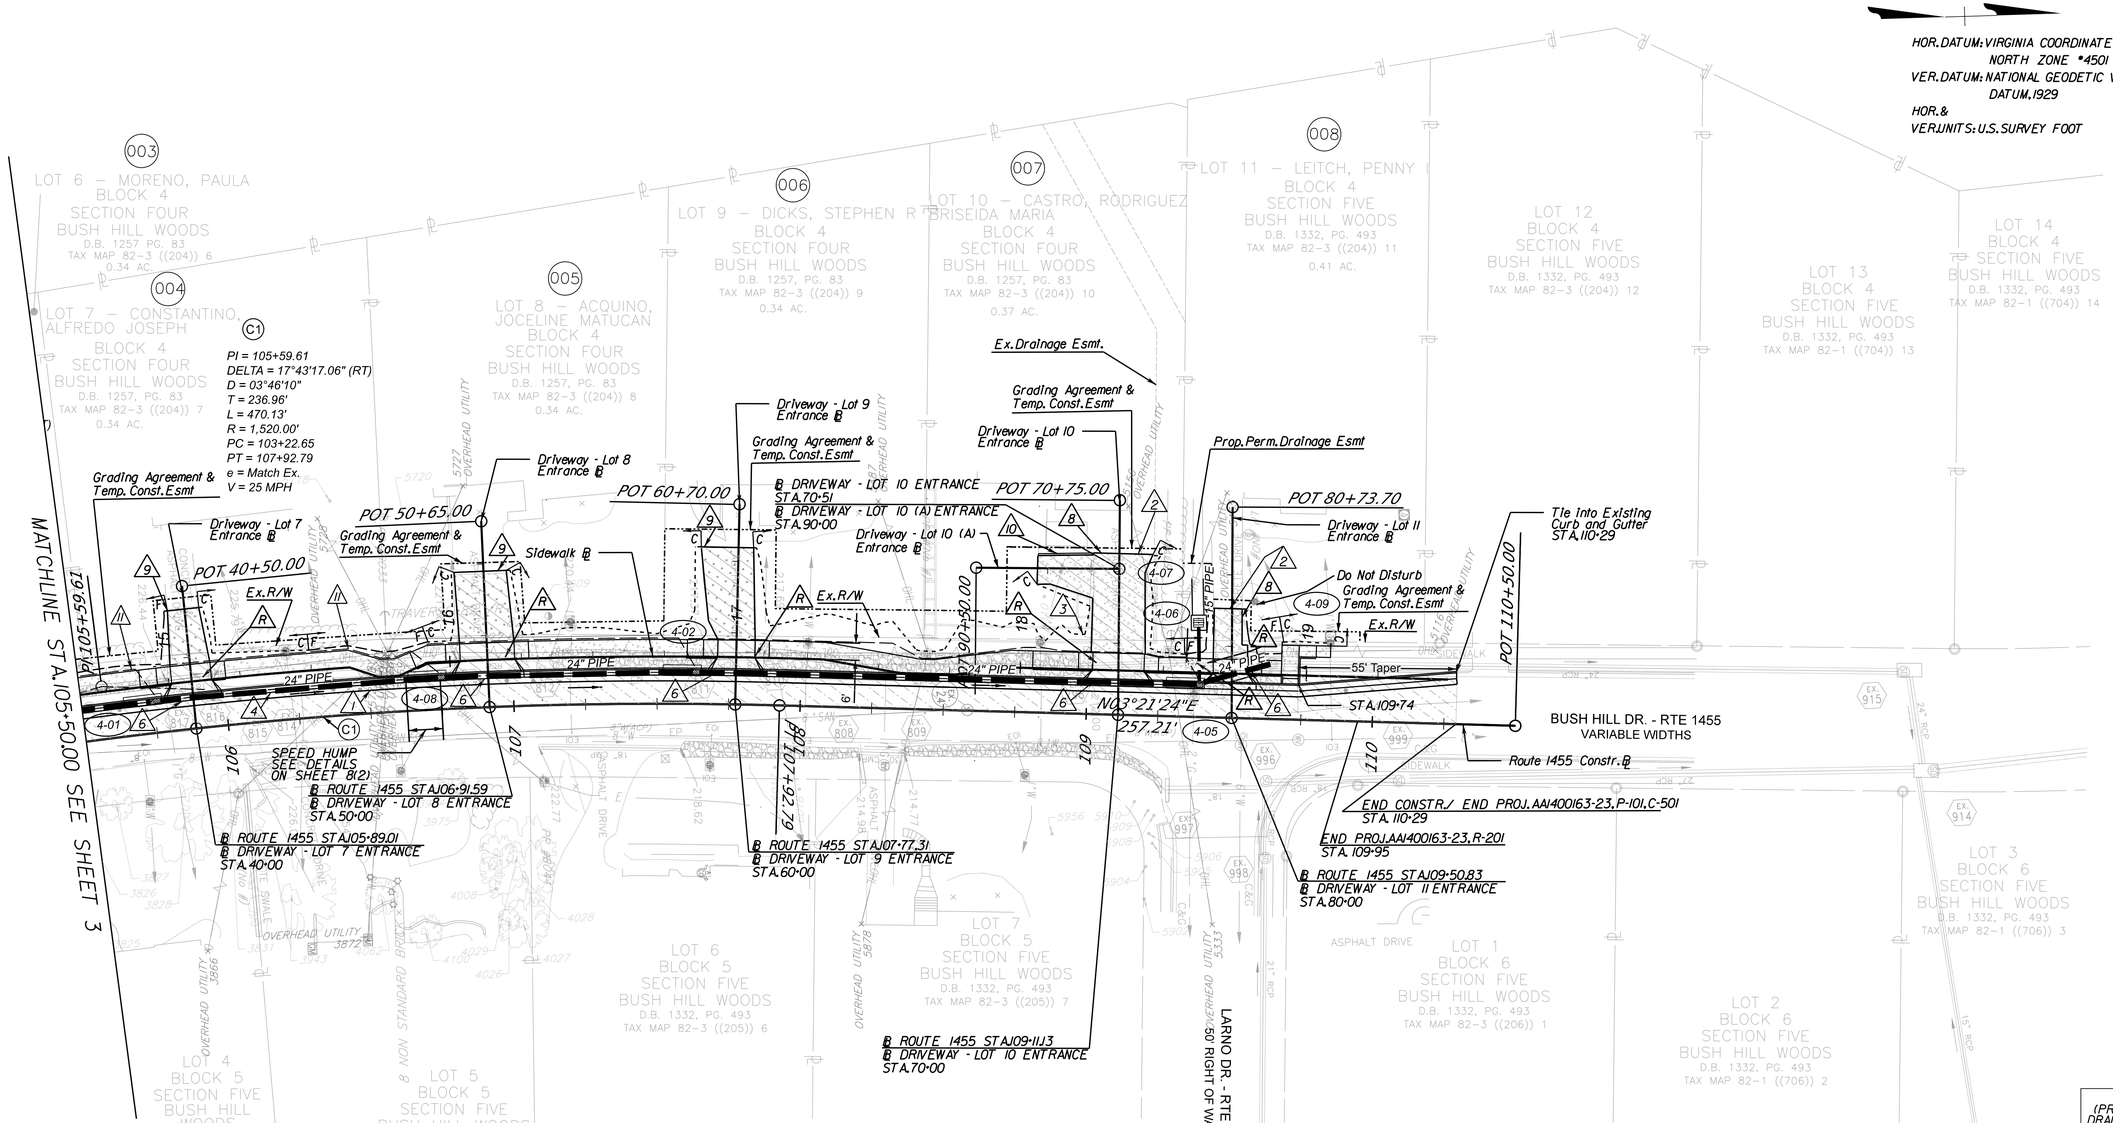

ROADWAY LEGEND

- 1 Saw Cut Full Depth Req'd.
- 2 Saw Cut Hydraulic Cement Concrete Items Req'd.
- 3 St'd. VDOT CG-2 Req'd.
- 4 St'd. VDOT CG-6 Req'd.
- 6 St'd. VDOT CG-9A Req'd.
- 8 St'd. VDOT PE Type II
- 9 St'd. VDOT PE Type III
- 10 Modified Curb CG-2
- 11 St'd. VDOT UD-4
- A Plug and Abandon Existing Drainage Structure
- R Remove Existing Drainage Structure
- C Clean Out Existing Drainage Structure

DENOTES PROP. CONC. SIDEWALK/ DRIVEWAY
DENOTES MILLING AND RESURFACING
DENOTES DEMOLITION OF PAVEMENT
DENOTES PROPOSED FULL DEPTH PAVEMENT/ASPHALT DRIVEWAY
C - - - - Denotes Construction Limits In Cuts
F - - - Denotes Construction Limits In Fills

Note: Dot - dot - dashed lines denote Temporary Easements.
Dot - dashed lines denote Permanent Easements.

NOTES:

1. POSSIBLE UTILITY CONFLICTS WITH EXISTING UNDERGROUND UTILITIES AND PROPOSED DESIGN WILL BE EVALUATED AT THE NEXT SUBMITTAL.
2. SEE PLAN 2(2),GENERAL NOTES:UTILITIES FOR UTILITY OWNERS INFORMATION.
3. THE CONTRACTOR SHALL RESTORE ALL PROPERTY MONUMENTS HARMED DURING CONSTRUCTION. ALL PROPERTY MONUMENTS LYING WITHIN CONSTRUCTION LIMITS SHALL BE LOCATED AND DOCUMENTED BY A VIRGINIA LICENSED LAND SURVEYOR PRIOR TO CONSTRUCTION.THE CONTRACTOR MUST MAKE ALL REASONABLE EFFORTS TO AVOID DISTURBANCE TO THE PROPERTY MONUMENTS. ALL PROPERTY MONUMENTS DISTURBED DURING THE COURSE OF CONSTRUCTION.MUST BE REPLACED TO THEIR ORIGINAL LOCATION BY A VIRGINIA LICENSED LAND SURVEYOR AFTER PROJECT CONSTRUCTION IS COMPLETE, AT THE CONTRACTOR'S EXPENSE

SCALE
0 25' 50'

FINAL SUBMISSION

THESE PLANS ARE UNFINISHED AND UNAPPROVED AND ARE NOT TO BE USED FOR ANY TYPE OF CONSTRUCTION OR THE ACQUISITION OF RIGHT OF WAY.

REFERENCES
(PROFILES,CROSS SECTIONS & DRAINAGE DESCRIPTION SHEETS

BUSH HILL DR.PROFILE	4A
DRIVEWAY'S PROFILES	4B
E&SC PLANS	4C,4D
BUSH HILL DR.XS	X101-X126
DRIVEWAY'S XS	X127-X128

HDR ENGINEERING, INC.
VIENNA, VIRGINIA
HYDRAULIC ENGINEER

HDR ENGINEERING, INC.
VIENNA, VIRGINIA
ROADWAY ENGINEER

EMERGENCY POLICE – FIRE – RESCUE 911

FAIRFAX COUNTY, VIRGINIA
DEPARTMENT OF PUBLIC WORKS AND ENVIRONMENTAL SERVICES PLANNING & DESIGN DIVISION
12000 GOVERNMENT CENTER PARKWAY, SUITE 449 FAIRFAX, VA 22035-0052

REVISIONS

△#	DESCRIPTION	BY	APPROVED	DATE

CAPITAL FACILITIES
703-324-5800

BUSH HILL ELEMENTARY SCHOOL
SAFE ROUTES TO SCHOOL
ROADWAY PLAN

PROJECT NO. AA1400163-23

SCALE	DESIGNED BY: RC	SHEET
HORIZ. 1" = 25'	DRAFTED BY: SN	4
VERT. N/A	CHECKED BY: SD	

FUND# 500-C50000

Plotted By: RCHALISE
File: d121567_04.dgn
Date: 2/10/2026 5:05:13 PM