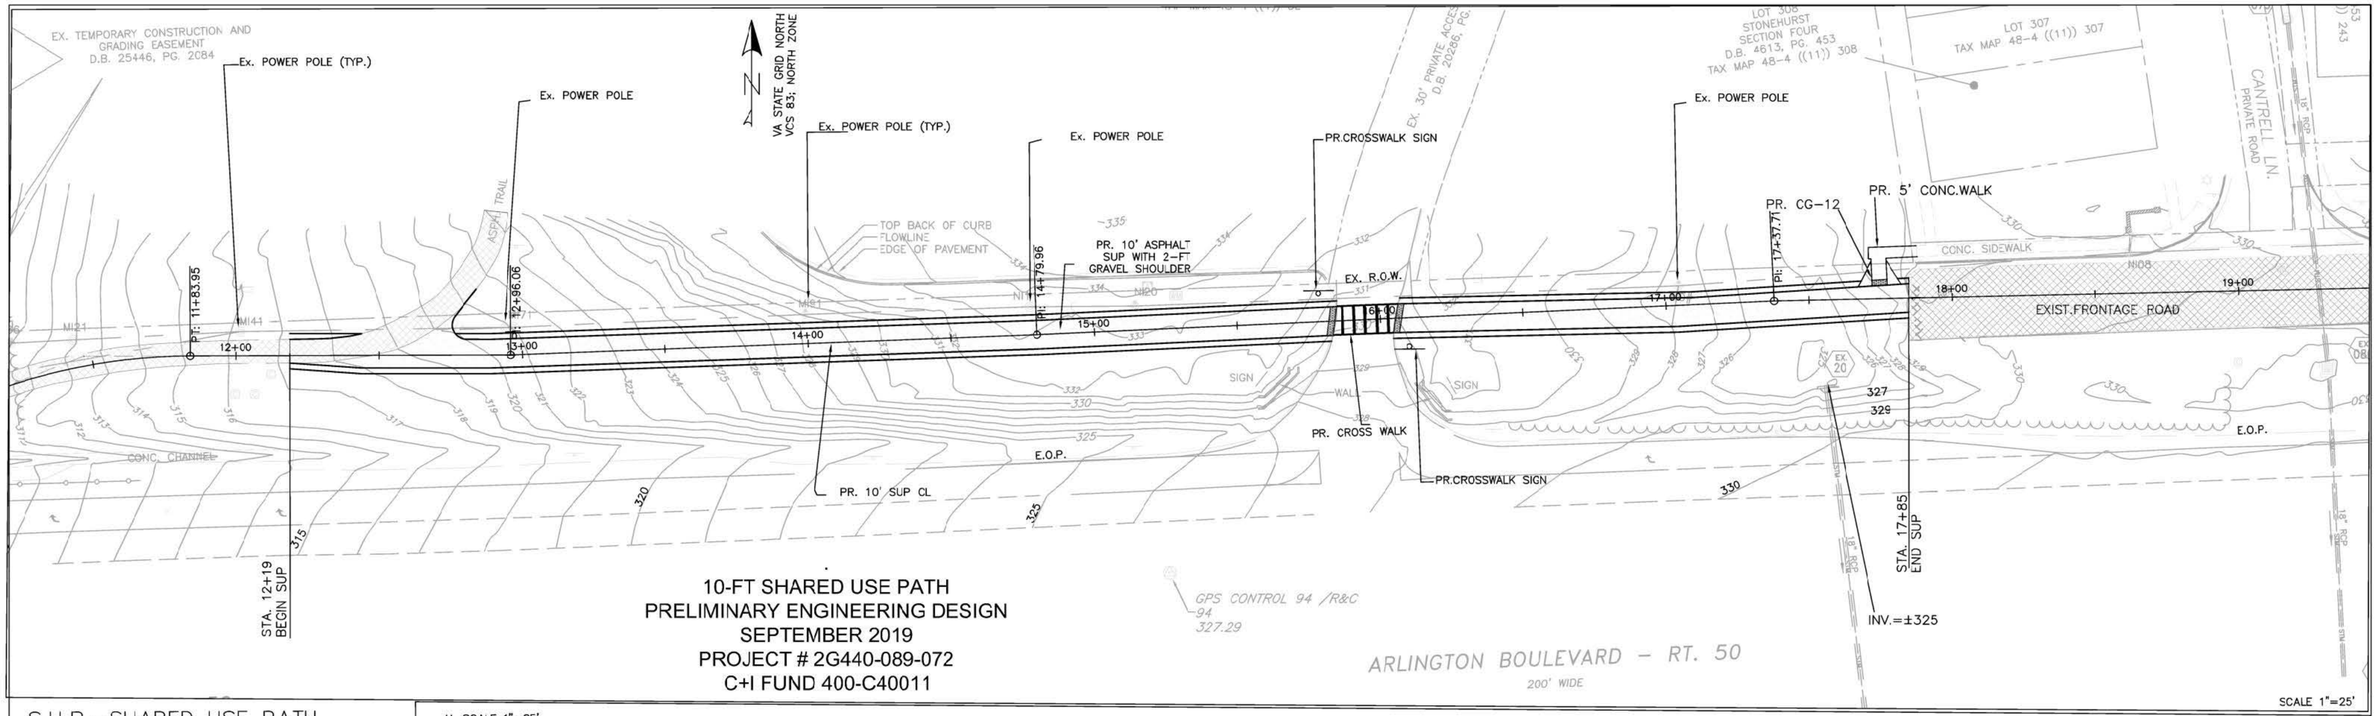

10-FT SHARED USE PATH
PRELIMINARY ENGINEERING DESIGN
SEPTEMBER 2019
PROJECT # 2G440-089-072
C+I FUND 400-C40011

S.U.P.=SHARED USE PATH

TOPOGRAPHIC SURVEY LEGEND

CONTROL POINT	HEADSTONE	SIGN
ELECTRIC BOX	LIGHT POLE	PARKING METER
ELECTRIC METER	GROUND LIGHT	HANDICAP
ELECTRIC MANHOLE	MAILBOX	ORNAMENTAL GRAS
SATELLITE DISH	GUY ANCHOR	CONIF. SHRUB
HV-AC	FLAG POLE	DECID. SHRUB
TRASH RECEPTACLE	GUY POLE	EVERGREEN SHRUB
GAS MARKER	UTILITY POLE	DECID. TREE
GAS METER	UTILITY POLE WITH DROP	CONIF. TREE
GAS VENT	POST	TREE STUMP
GAS VALVE	RAILROAD SIGNAL	IRRIGATION CONTROL BOX
COM. HANDHOLE	MANHOLE BARREL	IRRIGATION SPRINKLER
COM. VAULT	SANITARY CLEAN OUT	HYDRANT
COM. MANHOLE	SANITARY MANHOLE	WATER METER
COM. MARKER	STORM GRATE	WATER VALVE
COM. BOX	STORM MANHOLE	WATER WELL
COM. CABINET	STORM CLEAN OUT	STANDPIPE
IRON PIPE	NAIL	CONCRETE MONUMENT

UTILITY LINE OVERHEAD
ELECTRIC LINE OVERHEAD
ELECTRIC LINE UNDERGROUND
GAS LINE UNDERGROUND
GUARD RAIL
RAILROAD
SANITARY SEWER LINE
SHRUB LINE
STORM SEWER LINE
TREE LINE
WATER LINE UNDERGROUND
WETLAND DELINEATION
FENCE LINE

H. SCALE 1"=25'
V. SCALE 1"=5'

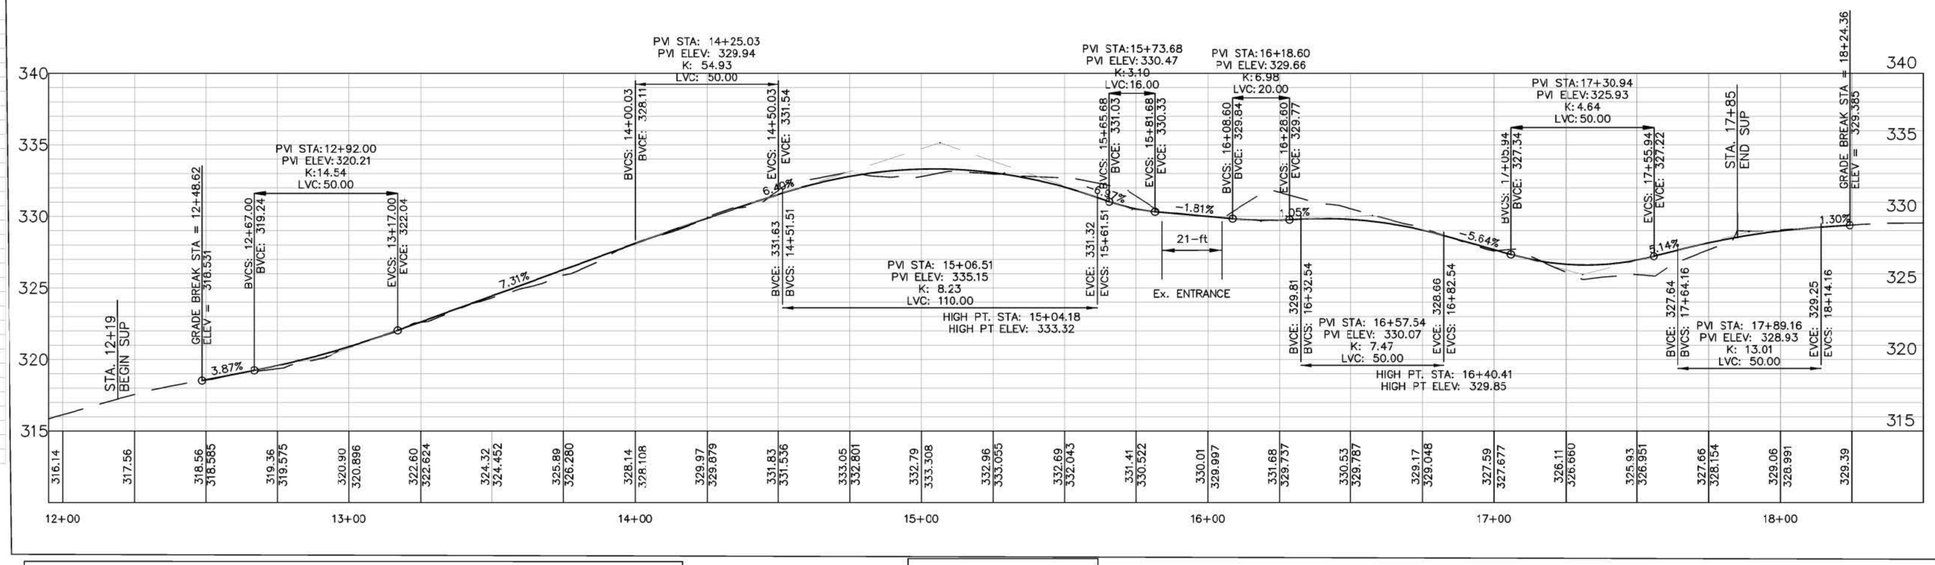

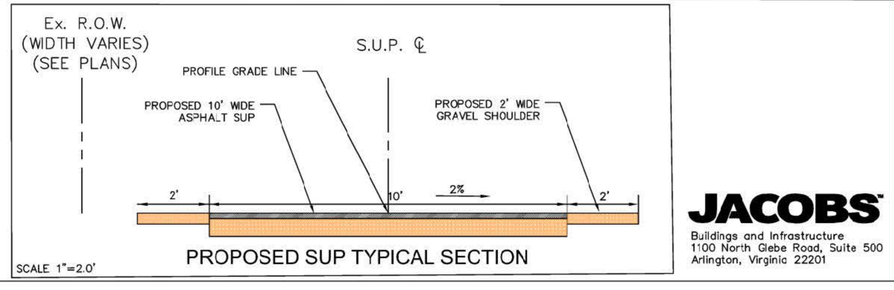

PROPOSED SUP TYPICAL SECTION

JACOBS
Buildings and Infrastructure
1100 North Glebe Road, Suite 500
Arlington, Virginia 22201

△#	DESCRIPTION	BY	APPROVED	DATE

EMERGENCY POLICE - FIRE - RESCUE 911
FAIRFAX COUNTY, VIRGINIA
DEPARTMENT OF PUBLIC WORKS AND ENVIRONMENTAL SERVICES
UTILITIES DESIGN & CONSTRUCTION DIVISION
12000 GOVERNMENT CENTER PARKWAY, SUITE 463 FAIRFAX, VA., 22035-0052

OFFICE OF CAPITAL FACILITIES
703-324-5800

ROUTE 50 (ARLINGTON BLVD.) WALKWAY
Pickett Rd. To Stonehurst Dr.
Preliminary Engineering Design

CONTRACT NO. PROJECT NO.

SCALE: AS NOTED
DESIGNED: FRANK D.
DRAFTED:
CHECKED: J. ABRAVESH
SHEET 1 OF 4

FUND # 400-C40011

PROJECT MANAGER ROBERT AYERS, (703) 877-5735 - TDD of Fairfax County
SURVEYED BY DATE
DESIGN BY JEFF ABRAVESH, P.E. (571) 218-1000 - JACOBS
SUBSURFACE UTILITY BY: DATE N/A