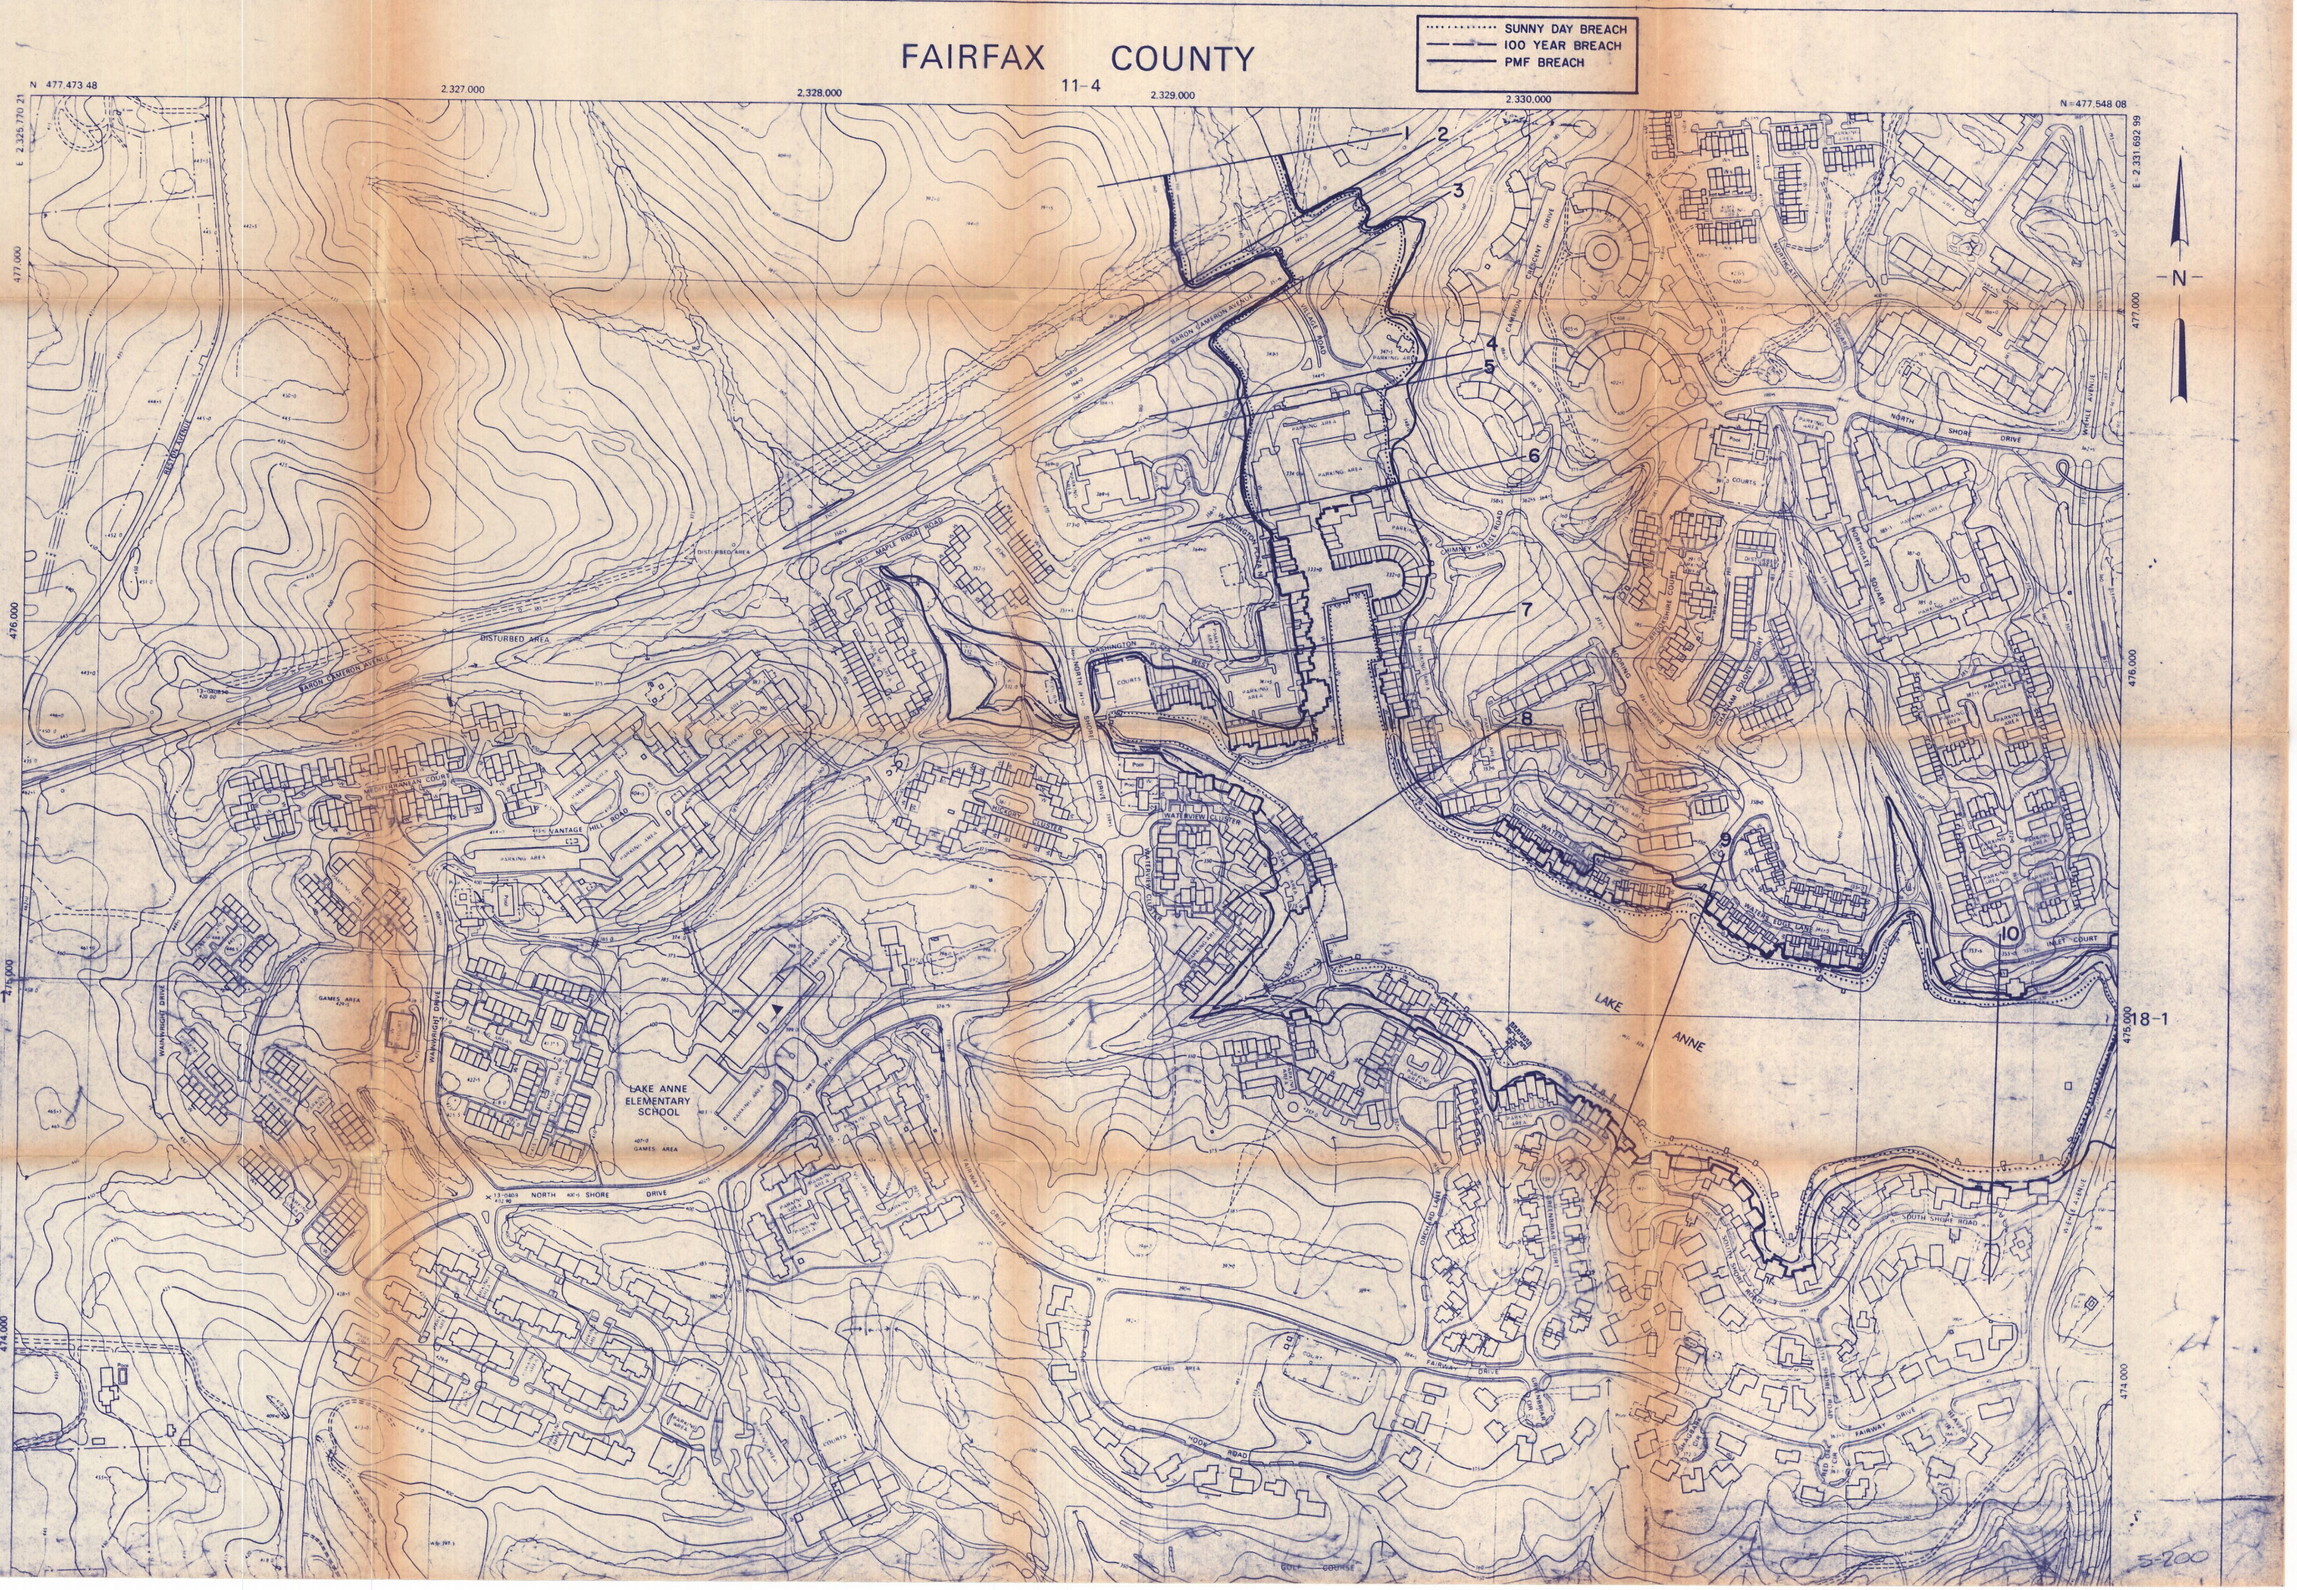

LAW ENGINEERING TESTING COMPANY
GEOTECHNICAL, MATERIALS & ENVIRONMENTAL ENGINEERS
7913 WESTPARK DRIVE, MCLEAN, VIRGINIA 22101

DOWNSTREAM FLOOD LIMITS

LAKE NEWPORT DAMBREAK ANALYSIS
RESTON, VIRGINIA

DRAWN BY DAP	DATE 8-30-84	JOB NO W4-4340
CHECKED BY JBK	SCALE 1"=200'	DRAWING NO 3