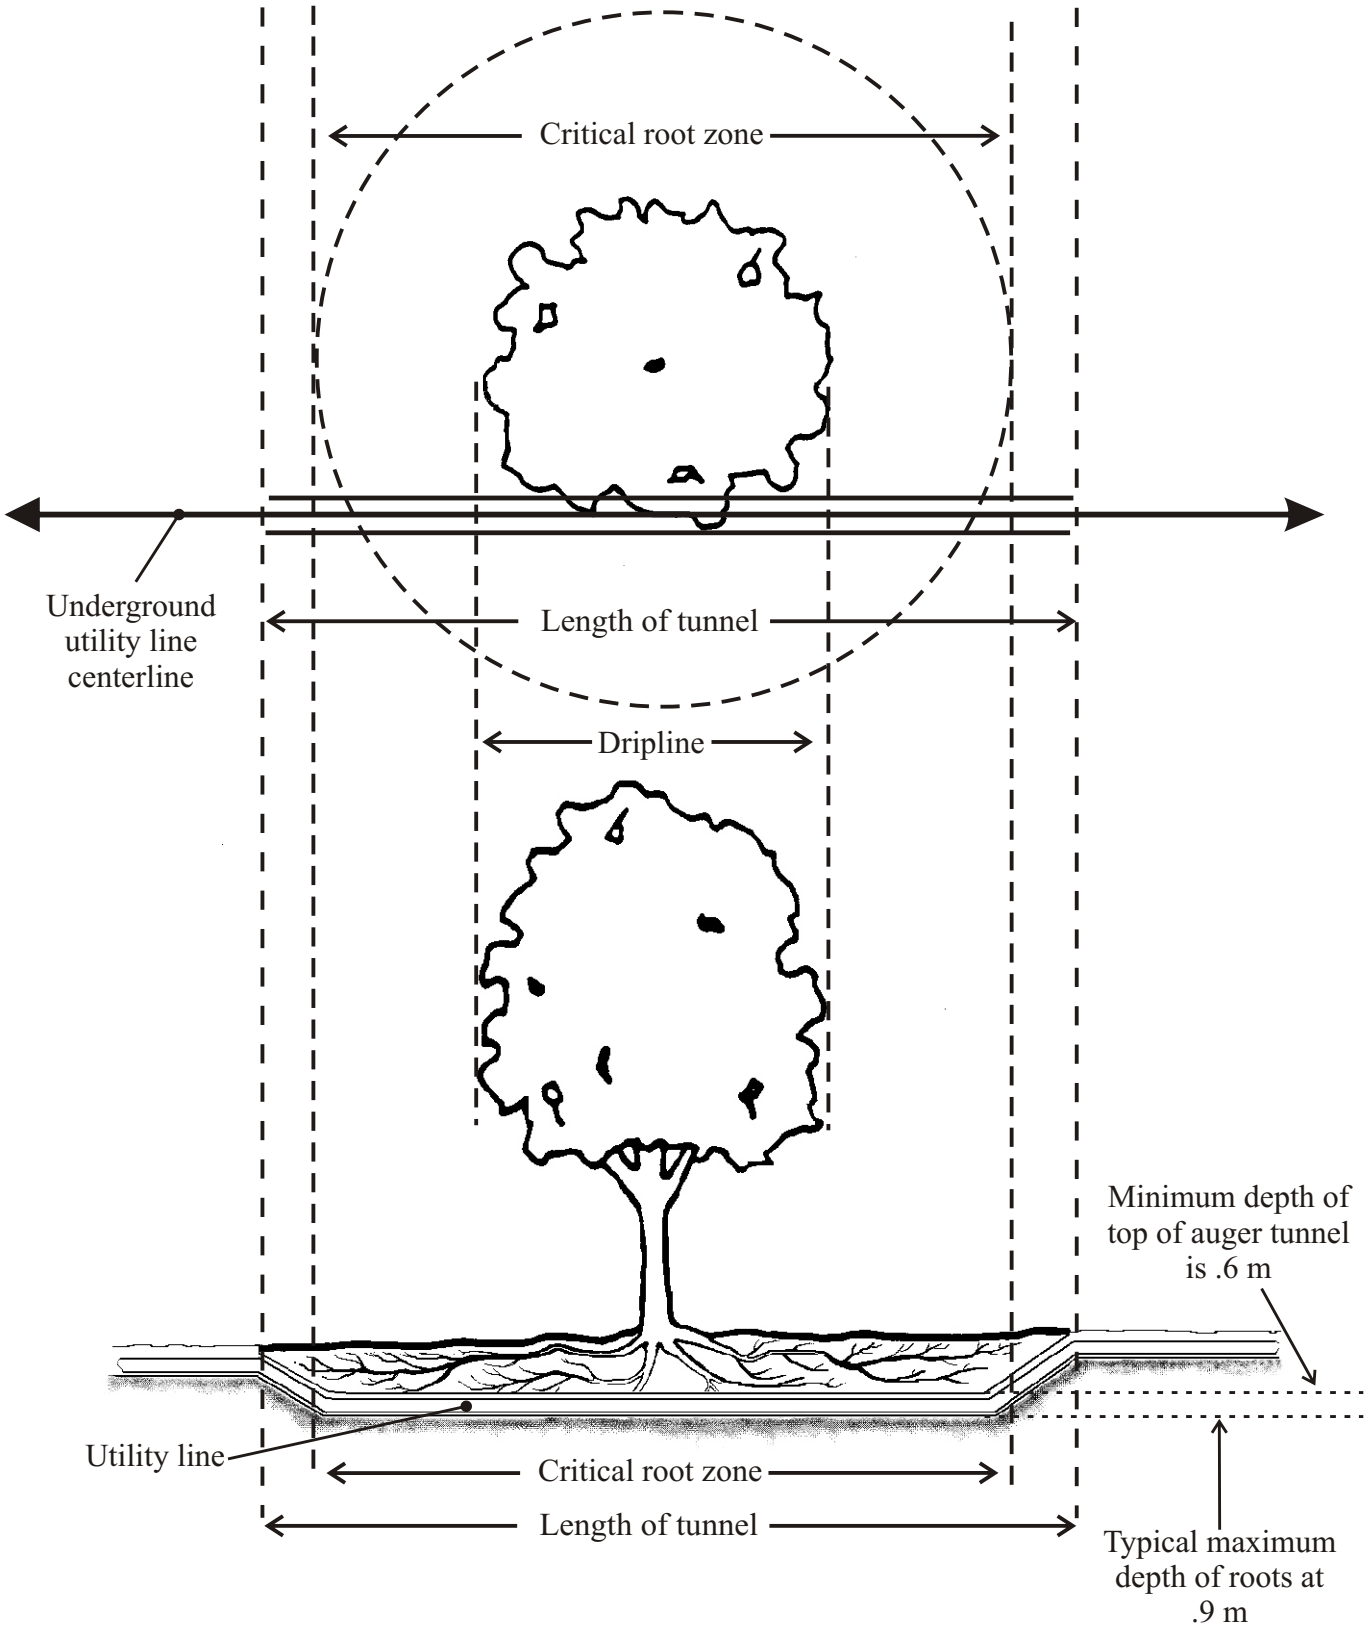

Reference: Section 12-0403.3E	TUNNELLING	PLATE NO	STD NO
		2M-12	