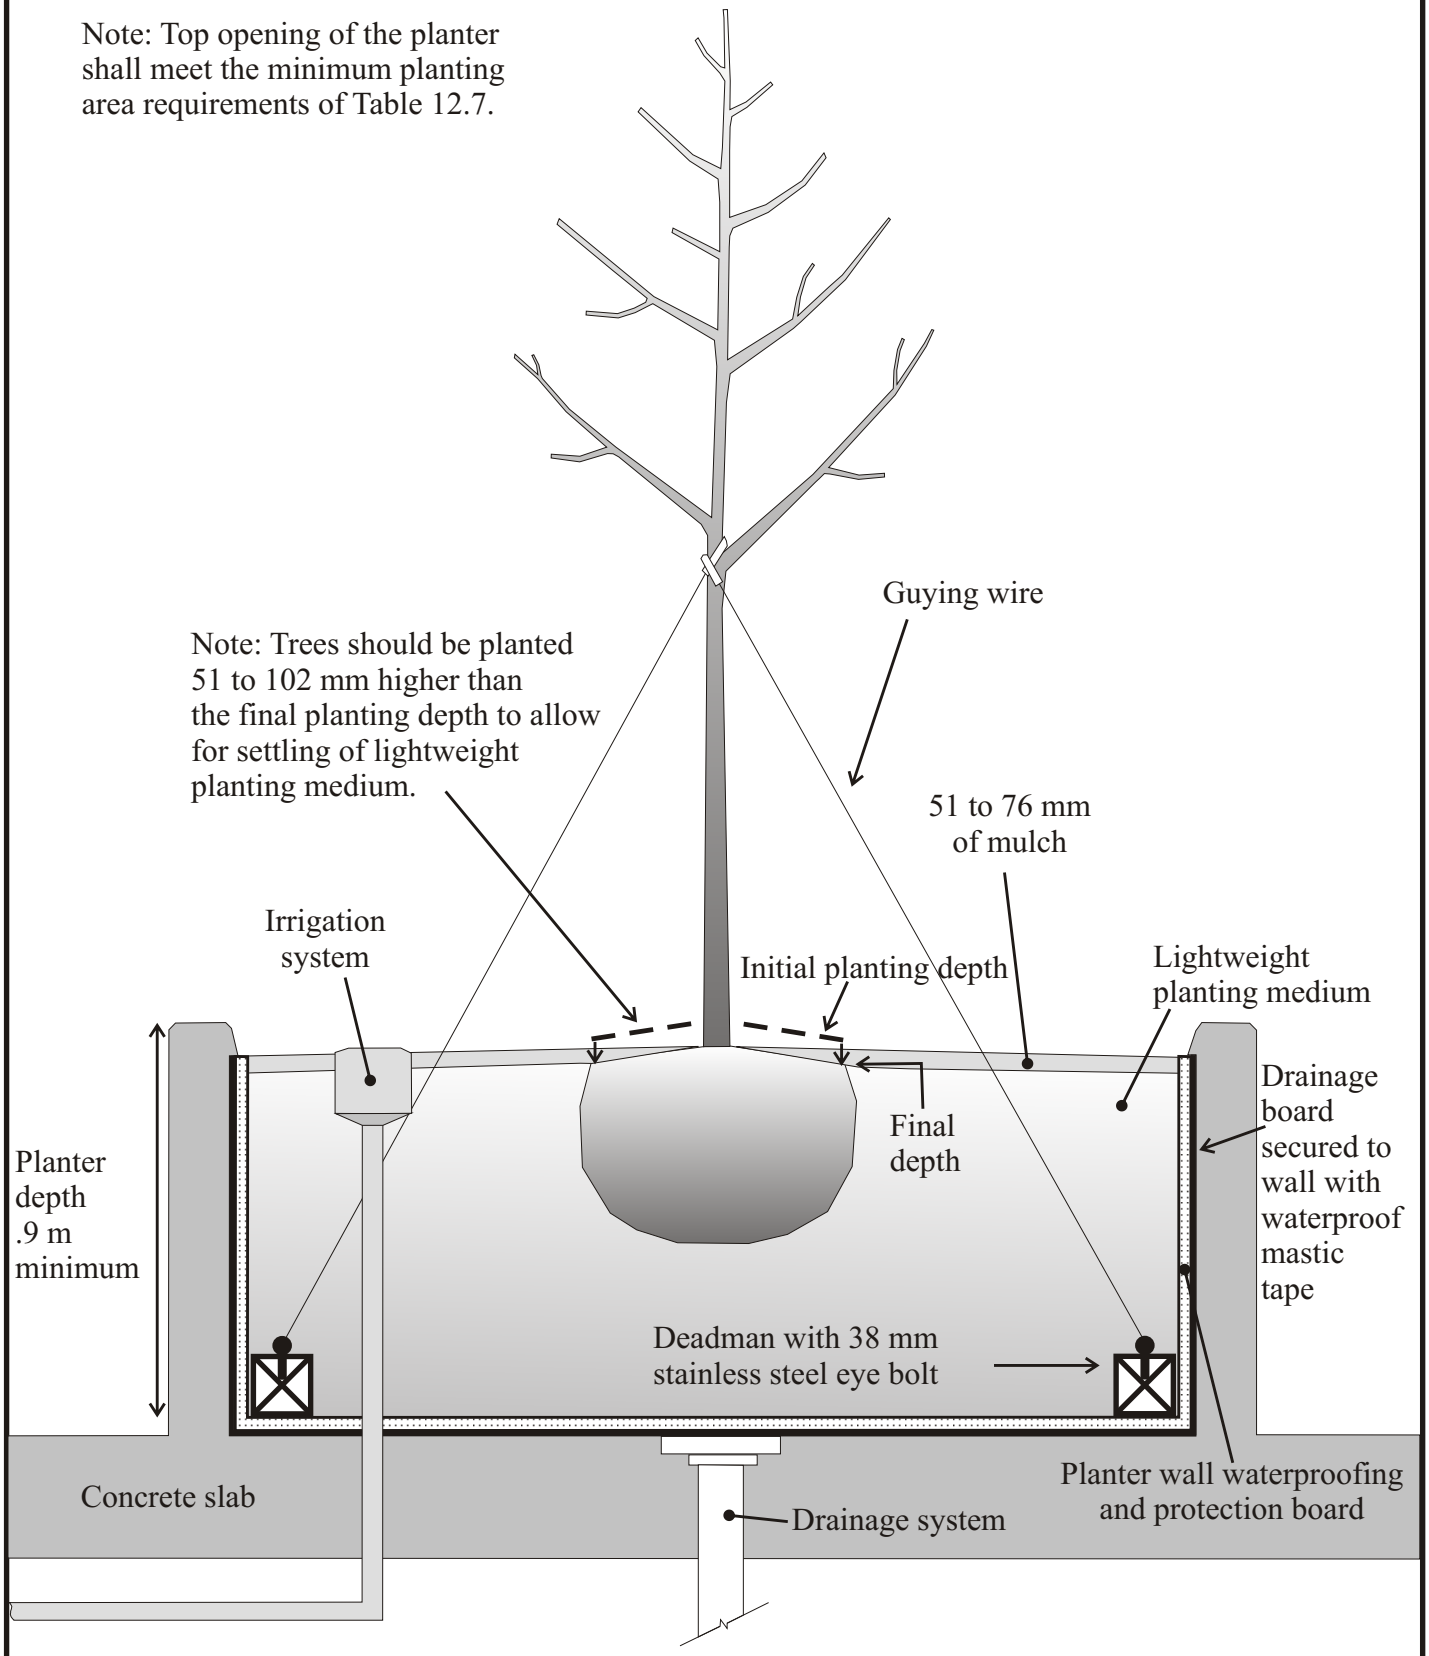


| Reference: Section 12-0502.4A | DECK PLANTER | PLATE NO | STD NO |
|---|---|---|---|
| | | 4M-12 | |