ATTACHMENT #1

TYPICAL
EXTENDED DRY POND

NOT TO SCALE

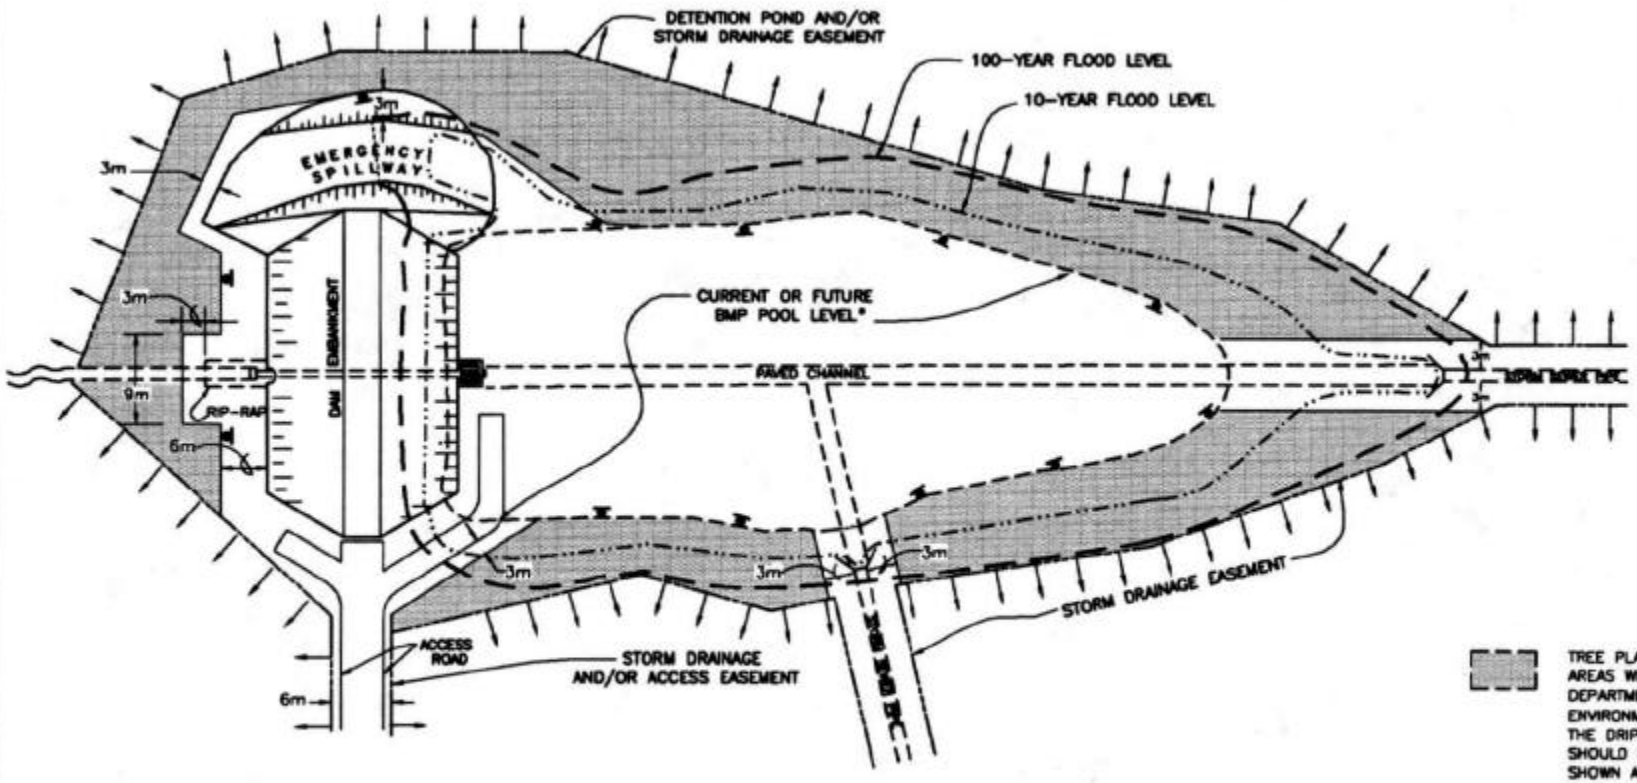

LEGEND:

- TREE PLANTING IS ALLOWABLE IN SHADED AREAS WITH APPROVAL BY MSMD OF DEPARTMENT OF PUBLIC WORKS AND ENVIRONMENTAL SERVICES. NOTE THAT THE DRIPLINE OF A 10-YEAR OLD TREE SHOULD NOT EXCEED THE BOUNDARIES SHOWN AT THE TOE OF THE DAM EMBANKMENT.
- AREA OUTSIDE OF STORM DRAINAGE EASEMENT MAY BE PLANTED WITH TREES
- 100-YEAR STORM WATER ELEVATION
- 10-YEAR STORM WATER ELEVATION
- CURRENT OR FUTURE BMP LEVEL*
- DELINEATOR POSTS DESIGNATING THE PLANTING LIMITS.

*FOR MORE INFORMATION, CONTACT THE DEPARTMENT OF PUBLIC WORKS AND ENVIRONMENTAL SERVICES, MAINTENANCE AND STORMWATER MANAGEMENT DIVISION AT (703) 934-2860 FOR THIS ELEVATION.

NOTE: 3 meters (m) ≈ 10 ft.

DATE: 02/17/99

GENERAL NOTE

1. Trees, shrubs, or any other woody plants shall not be planted on the dam embankment, emergency spillway, or adjacent areas extending at least 6m beyond the embankment toe and abutment contacts. Similarly, trees, shrubs, and other woody plants are prohibited in access easements and not closer than 3m to other structural elements such as the outfall, headwall structures, channels, storm sewers, etc.