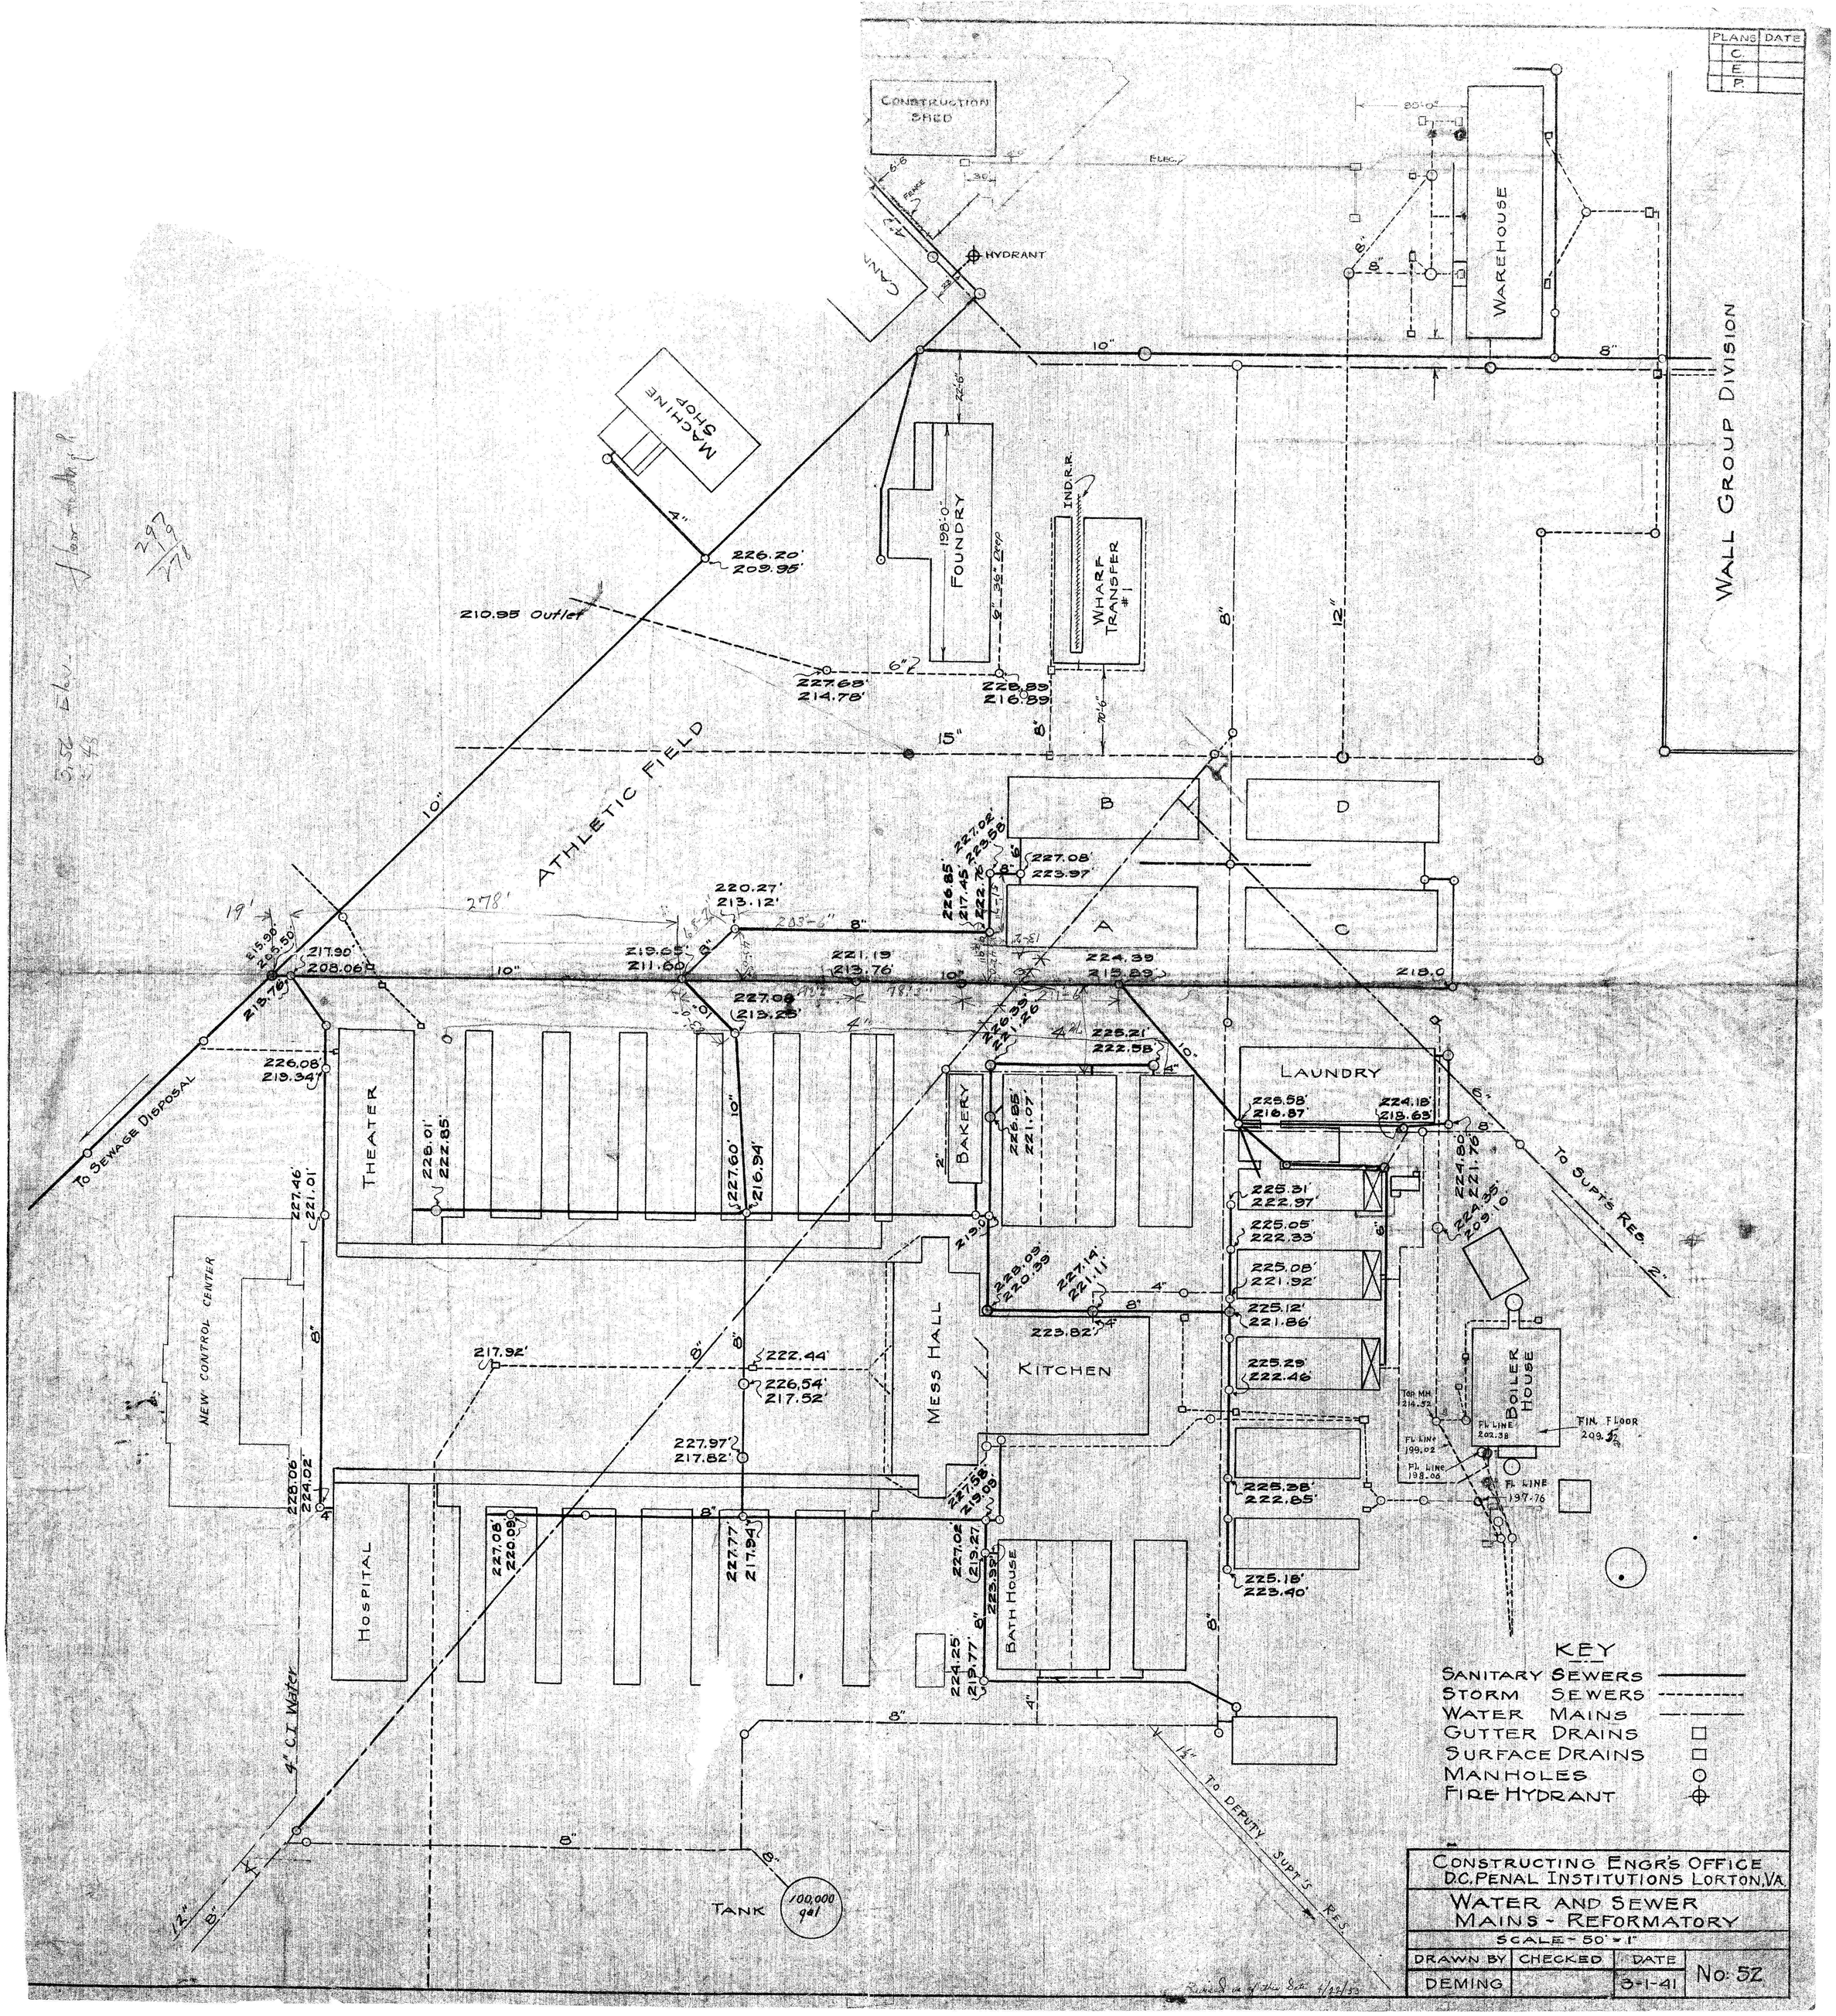
PLANS DATE
C.
E.
P.
CONSTRUCTION SHED
HYDRANT
WAREHOUSE
WALL GROUP DIVISION
MACHINE SHOP
FOUNDRY
WHARF TRANSFER #1
IND. R.R.
ATHLETIC FIELD
B
D
A
C
THEATER
BAKERY
LAUNDRY
MESS HALL
KITCHEN
BOILER HOUSE
HOSPITAL
BATH HOUSE
NEW CONTROL CENTER
TANK
100,000 gal
TO SEWAGE DISPOSAL
TO SUPT'S RES.
TO DEPUTY SUPT'S RES.
4" C.I. Water
KEY
SANITARY SEWERS
STORM SEWERS
WATER MAINS
GUTTER DRAINS
SURFACE DRAINS
MANHOLES
FIRE HYDRANT
CONSTRUCTING ENGR'S OFFICE
D.C. PENAL INSTITUTIONS LORTON, VA.
WATER AND SEWER MAINS - REFORMATORY
SCALE - 50' = 1"
DRAWN BY DEMING
CHECKED
DATE 3-1-41
No. 52