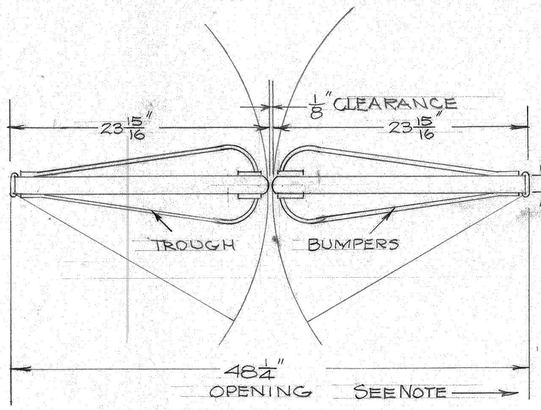

PLAN OF DOORS

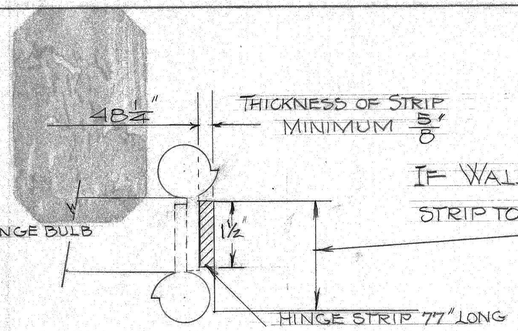

SECTION OF DOOR HINGE MOUNT

SCALE ~ 1/2" = 1'-0"

IF WALL IS MORE THAN 1 1/2" USE 1 1/2" WIDE STRIP TO CLEAR HINGE BULBS ~ OR NOTCH FRAME

NOTE

WIDTH OF FRAME OPEN = 48 1/4"
PLUS STRIP THICKNESS

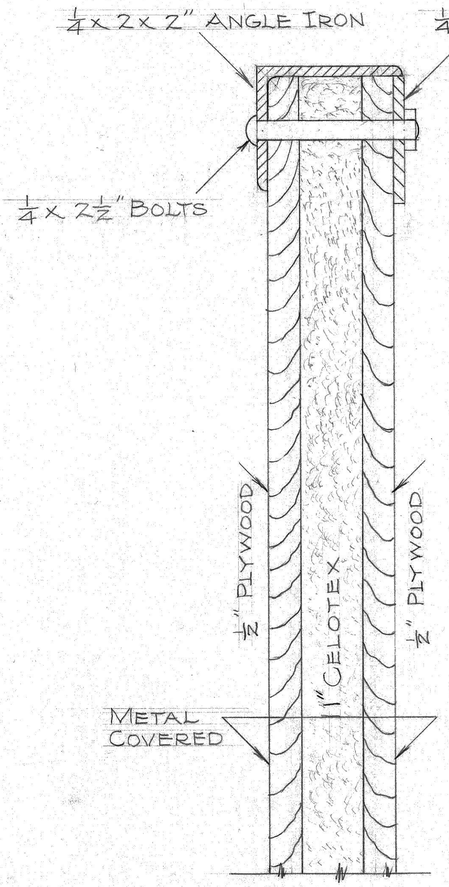

SECTION

ASSEMBLY DETAIL

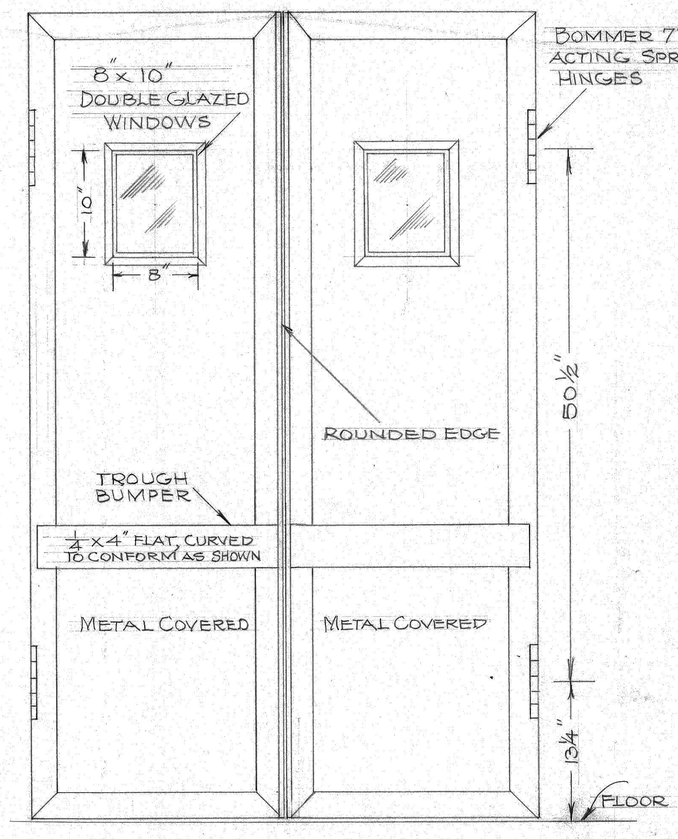

PERSPECTIVE

DOUBLE-HUNG SWINGING DOORS

SCALE ~ 1 1/2" = 1'-0"

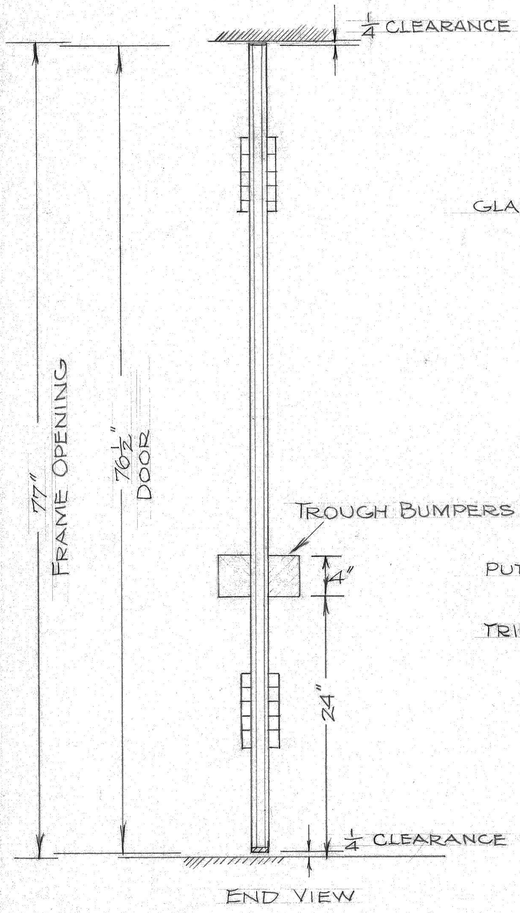

END VIEW

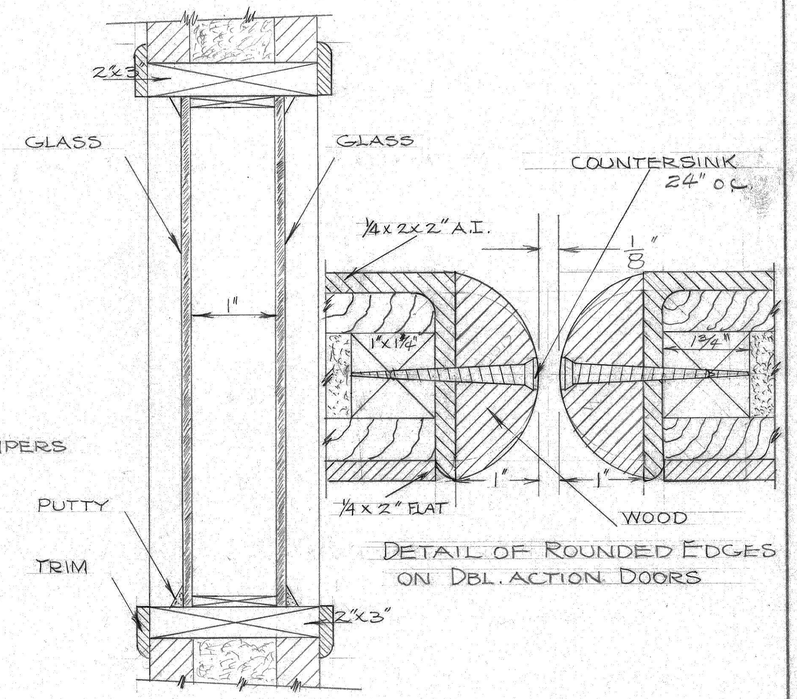

DETAIL OF ROUNDED EDGES ON DBL. ACTION DOORS

DETAIL OF DBL. GLAZED WINDOW

REQUIRED :- TWO DOUBLE DOORS

CONSTRUCTING ENGR'S OFFICE D.C. PENAL INSTITUTIONS ~ LORTON			
DOORS: FERMENTATION ROOM BAKERY ~ REFORMATORY			
SCALE ~ AS INDICATED			
DRAWN BY	CHECKED	DATE	No: 87
DEMING	H.V.C. Hoar	7-12-41	

D-16 RZ-5