P-292
D-16

Fem. 92/70

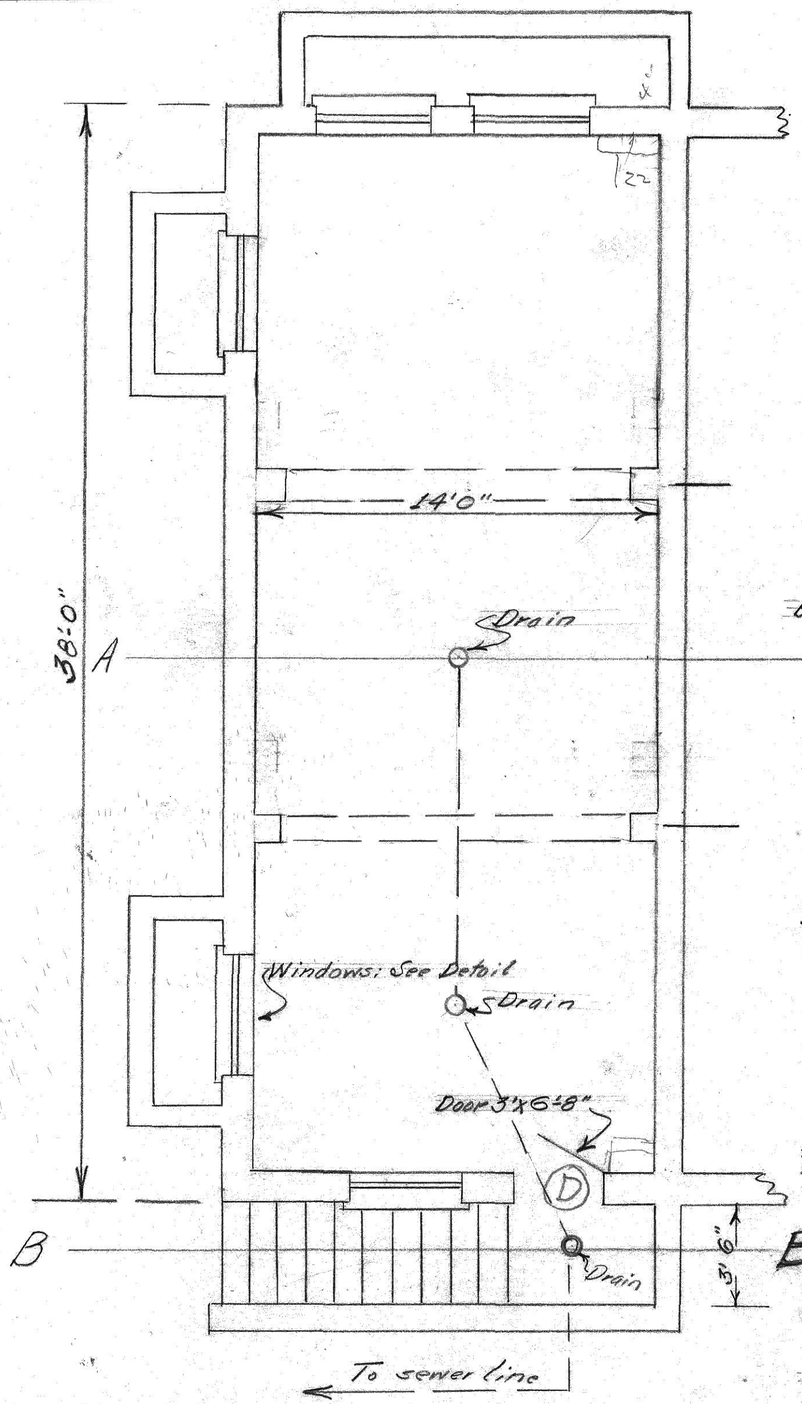

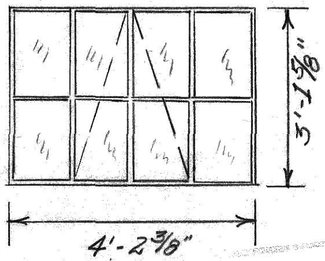

Window Detail
Glass Size 12"x18"

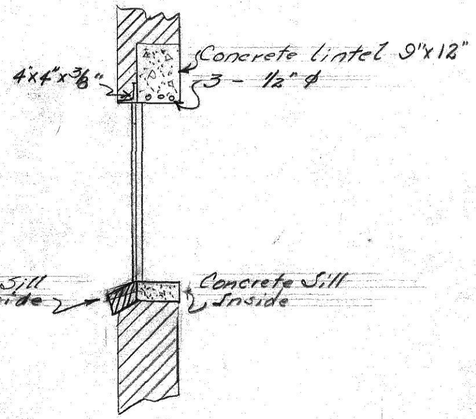

Section Thru Window

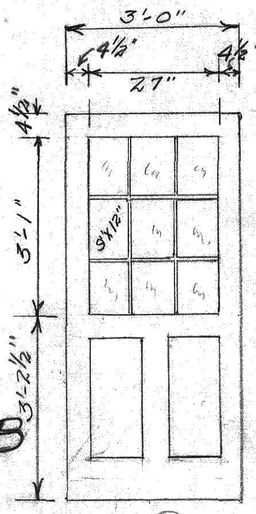

Detail of Door

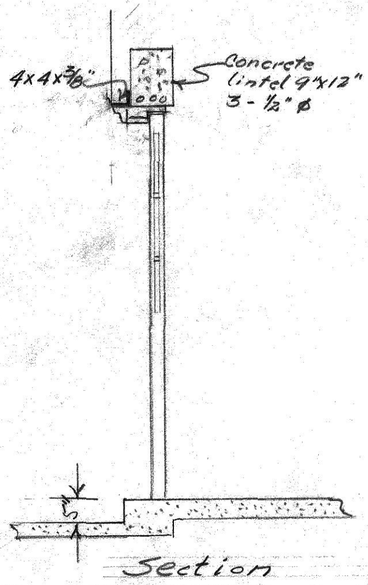

Section Thru Door

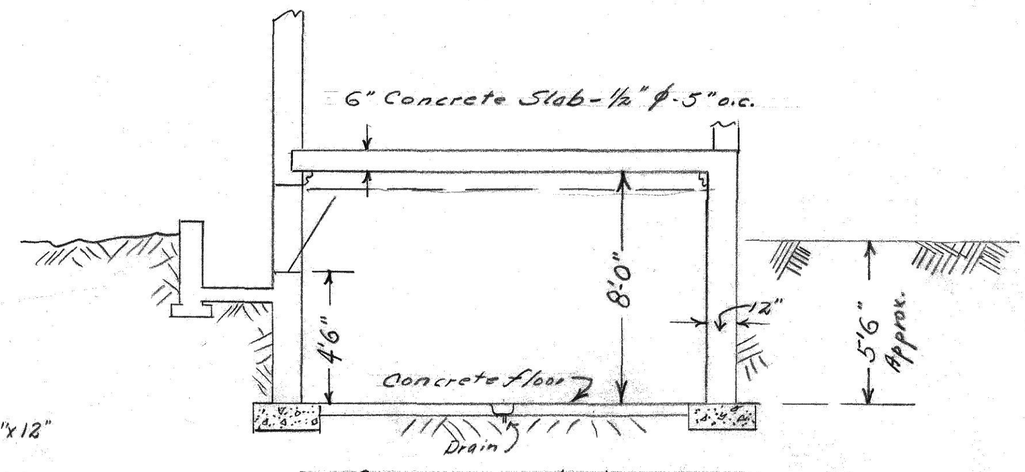

Section A-A

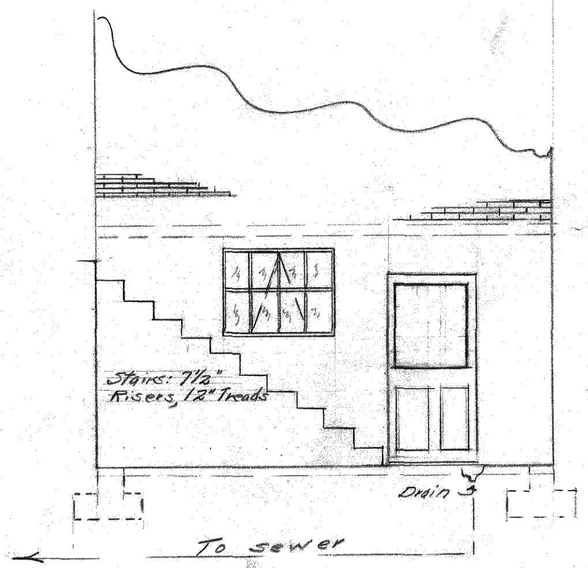

Construction Engineer's Office			
D.C. Penal Institutions-Lorton			
Bakery Basement			
Scale: ¼" = 1'-0"			
Drawn by	Checked	Date	RZ-5
J.B.B.		8/1/40	