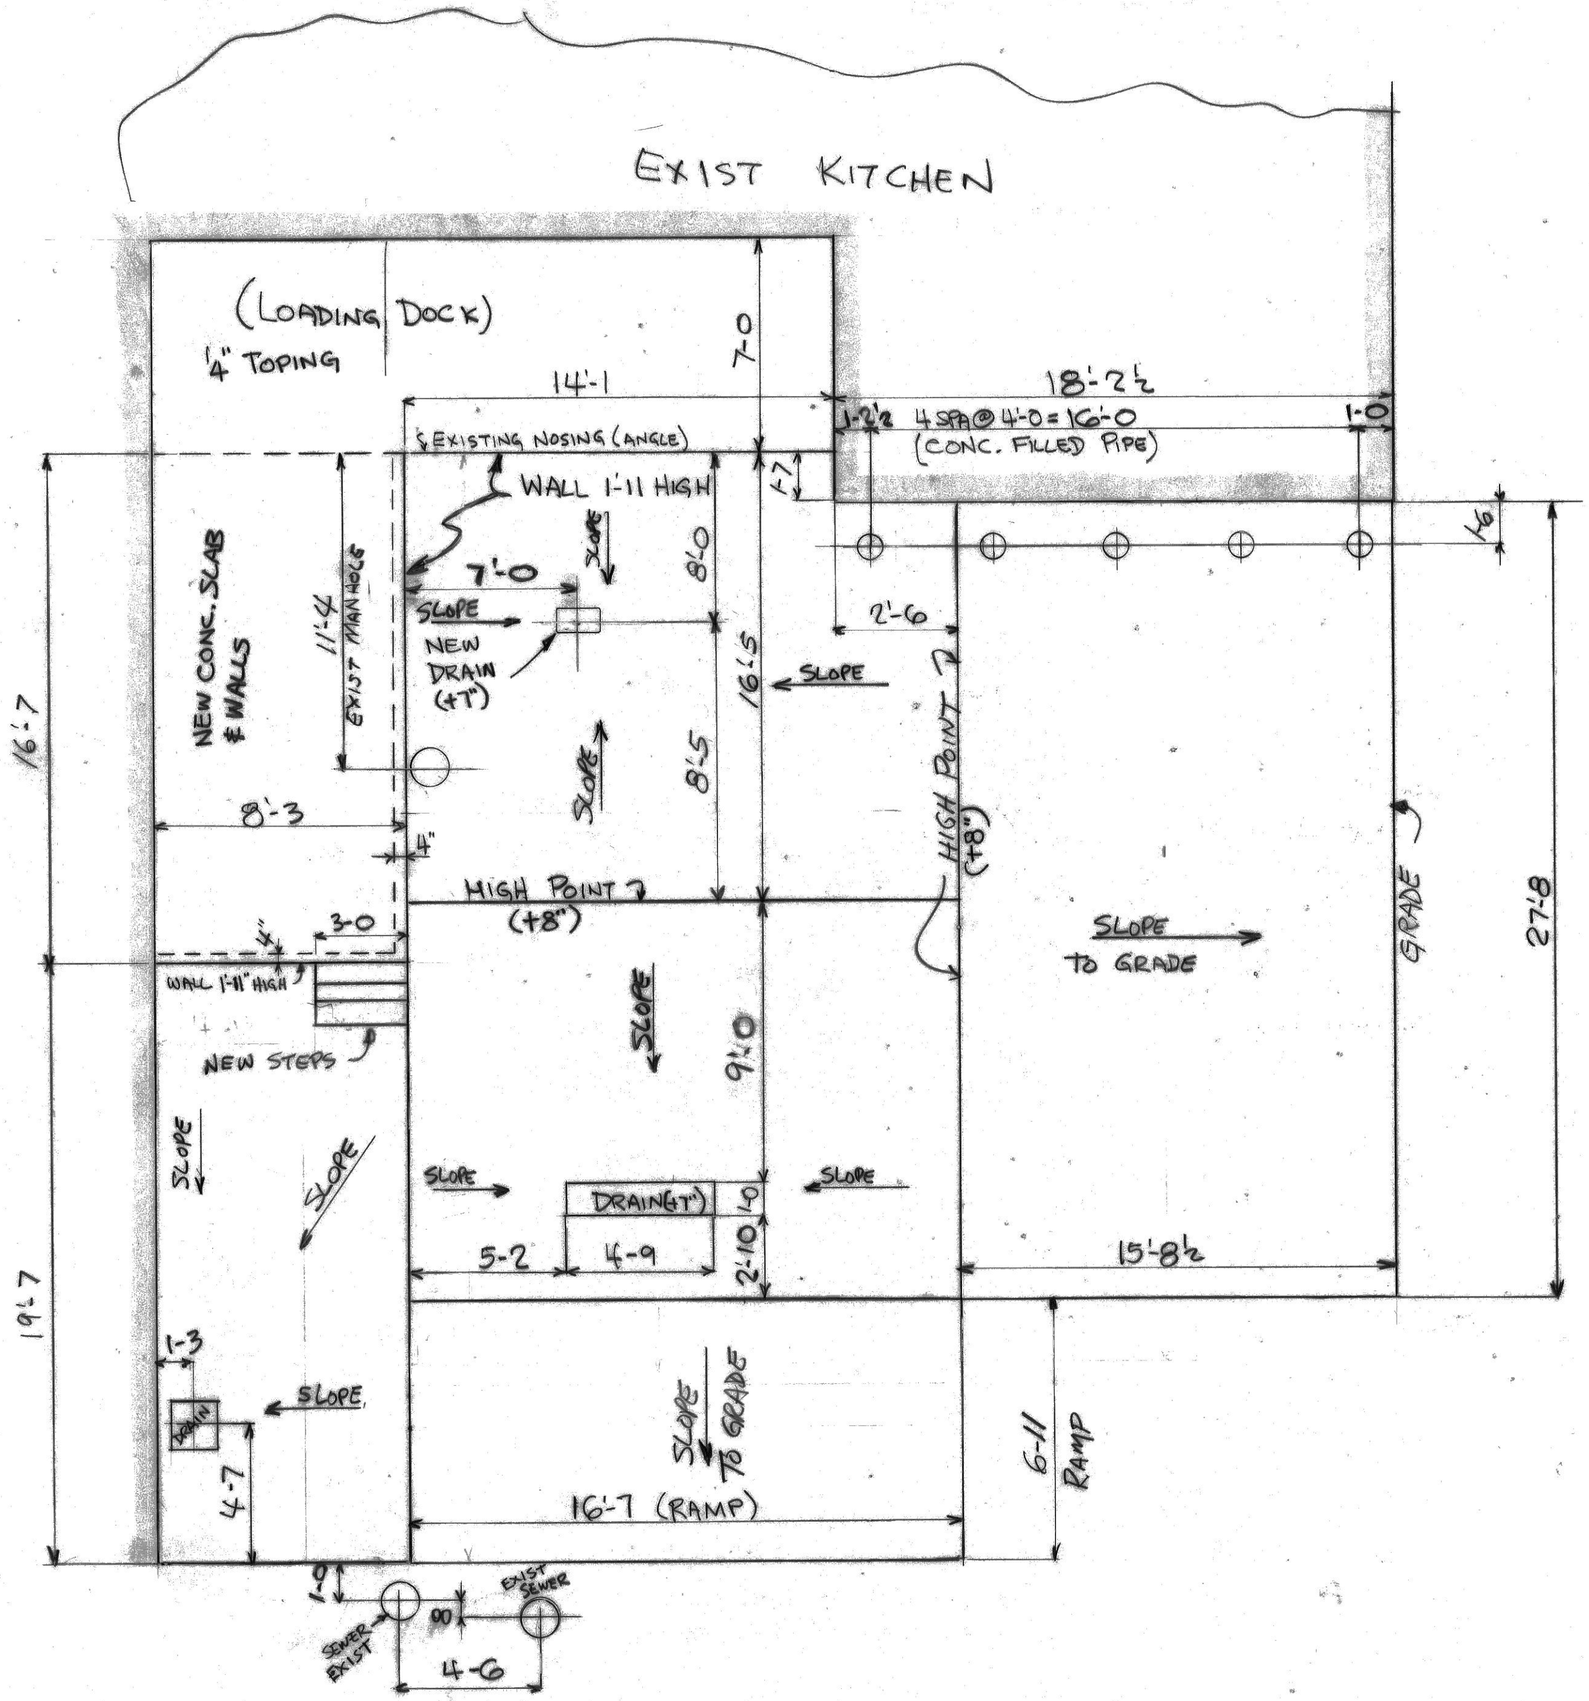

LOADING DOCK AT CULINARY FOR
TRASH DUMPSTERS (CENTRAL FACILITY)
SCALE: 1/4" = 1'-0

CEN-XX-081