COMPLEX

2 NEW GYMNASIUM
3 VOCATIONAL SCHOOL & INMATE BARBER SHOP
4 DORMITORY 8
5 " 9
6 " 10
7 " 11
8 " 12
9 " 13
9A DORMITORY OFFICE & STORAGE
10 " 7
11 " 6
12 " 5
13 " 4
14 " 3
15 " 2
16 OFFICER'S LOUNGE
16A OFFICER'S LOUNGE & TAILOR SHOP
17 CONTROL CELLS
18 DORMITORY 1

20 DORMITORY 19
21 " 22
22 " 18
23 LAUNDRY ANNEX
24 DORMITORY 14
25 " 21
26 CLOTHING ISSUE
26A CLOTHING ISSUE
27 MESS HALL
28 LAUNDRY
29 BAKERY
29A BAKERY ADDITION
30 HEATING PLANT
31 PATTERN SHOP
32 FOUNDRY
33 CANNERY
38 CONST. SUPT. OFFICE & WELD SHOP
38A CARPENTER SHOP
38B GARAGE PAINT SHOP
38C ELECT. & REP. SHOP
38D GARAGE GAS STATION & GR. PIT
39 STORAGE BINS
40 DISPATCH
41 PSYCHOLOGICAL SERVICE CENTER
42 INDUSTRIAL BUILDING
43 HOSPITAL
44 CHAPLE
45 STORAGE
46 VOC. SCHOOL
47 PUMP HOUSE (HEATING PLANT)
48 CONSTR. SHED
49 LANDSCAPE OFFICE
50 FARM OFFICE
50A FARM OFFICE TOILETS
56 COMMISSARY
57 AIMINISTRATION BUILDING
58
59 ENGINEERS WAREHOUSE
DORMITORY 15
" 17
" 16
"

WALL GROUP
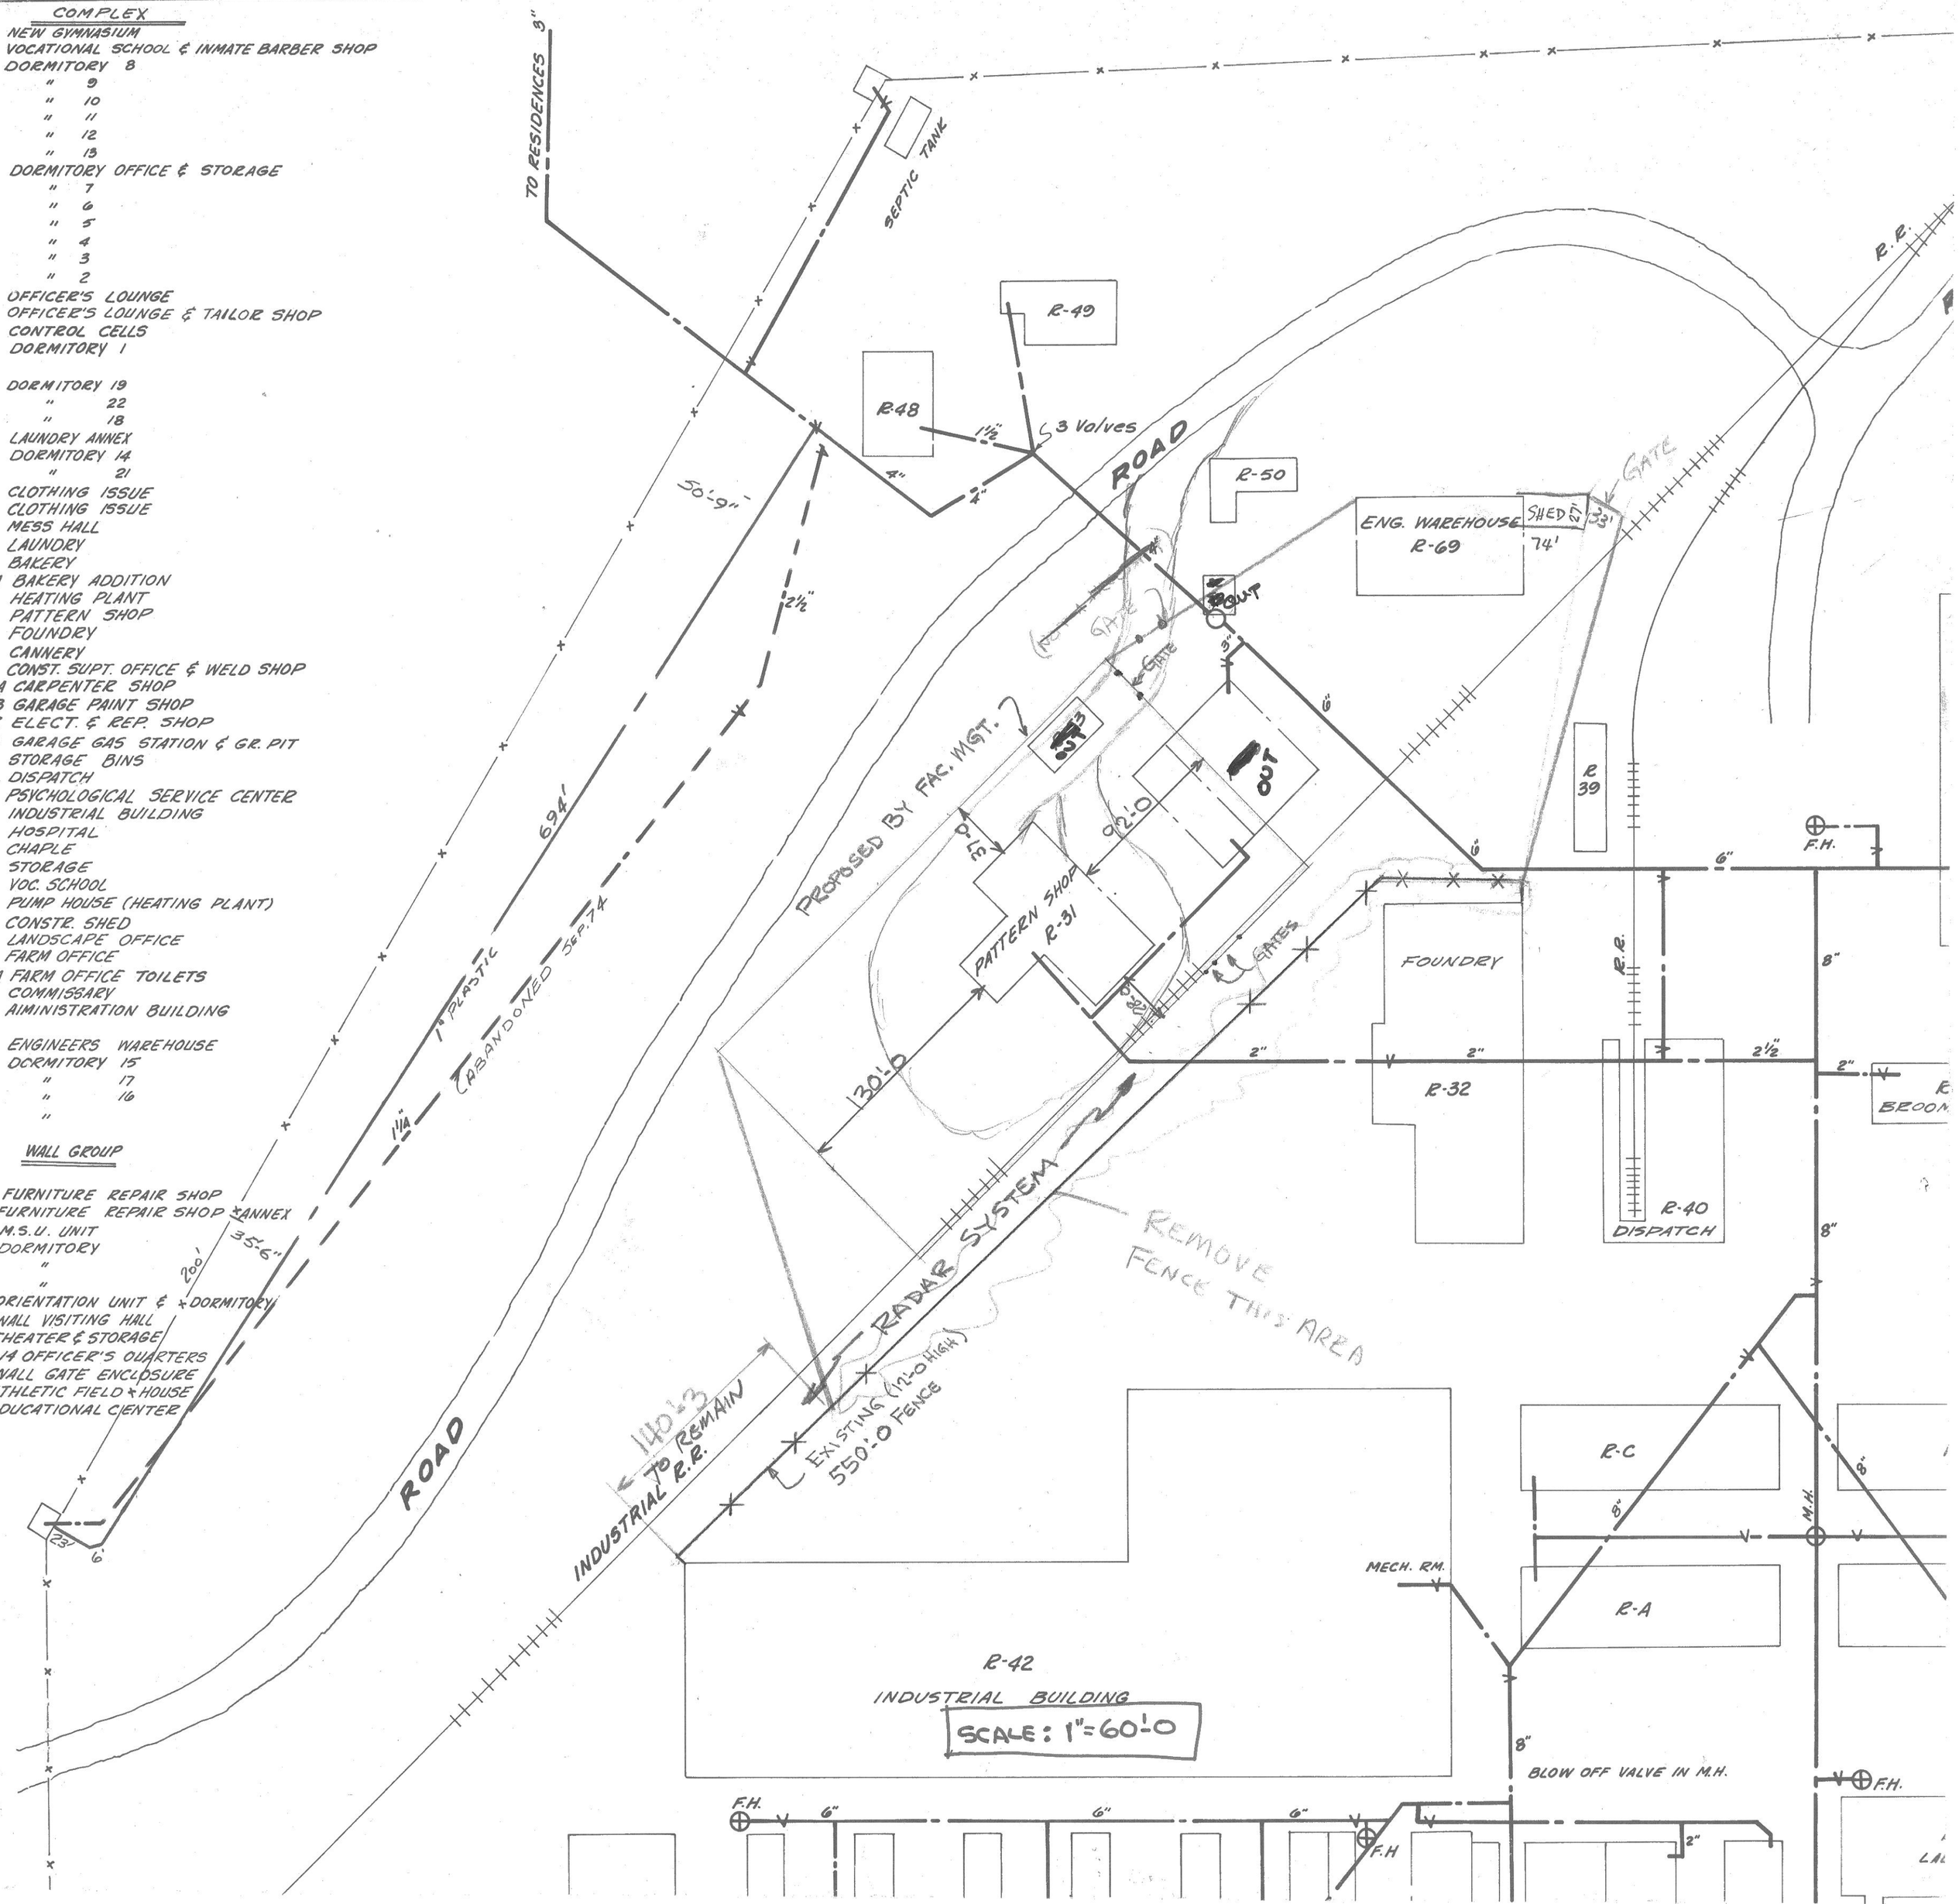
FURNITURE REPAIR SHOP
FURNITURE REPAIR SHOP & ANNEX
M.S.U. UNIT
DORMITORY
"
"
ORIENTATION UNIT & DORMITORY
WALL VISITING HALL
THEATER & STORAGE
& 14 OFFICER'S QUARTERS
WALL GATE ENCLOSURE
ATHLETIC FIELD & HOUSE
EDUCATIONAL CENTER