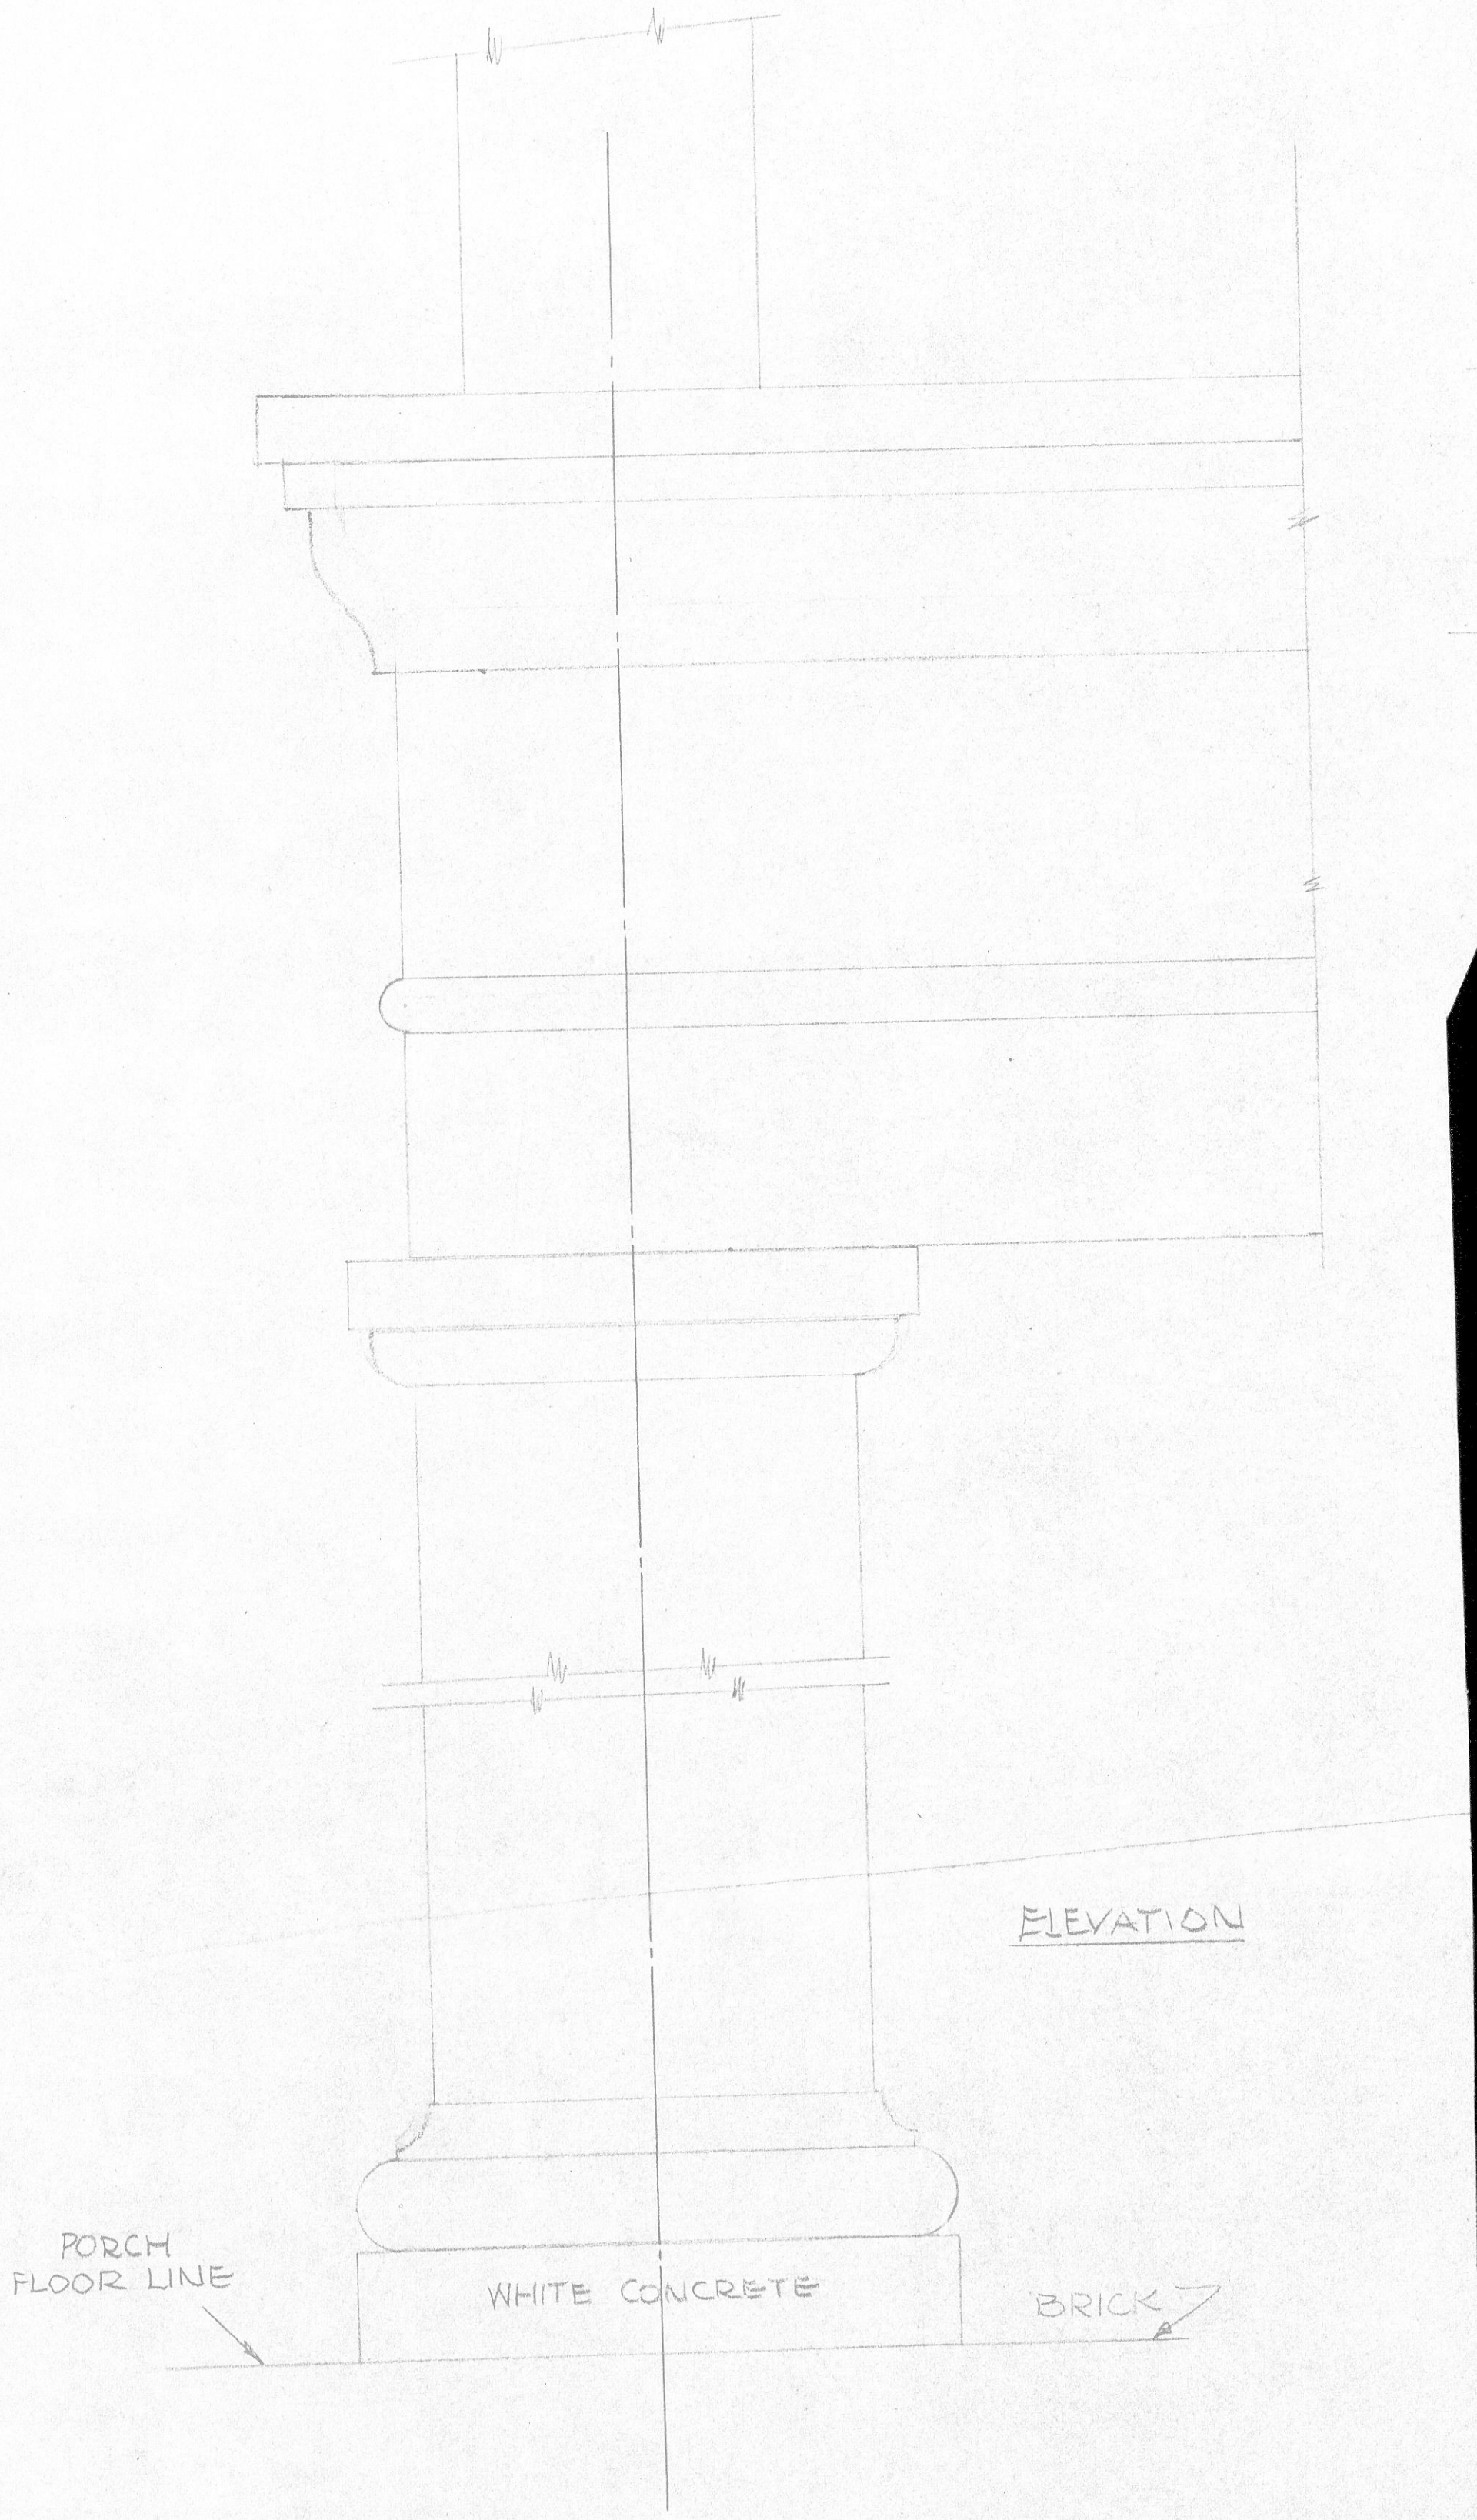

PORCH COLUMN: SQUARE □

HALF SIZE