Live Load = 100 lbs. per sq. ft. Weight of slab = 60# per sq. ft.

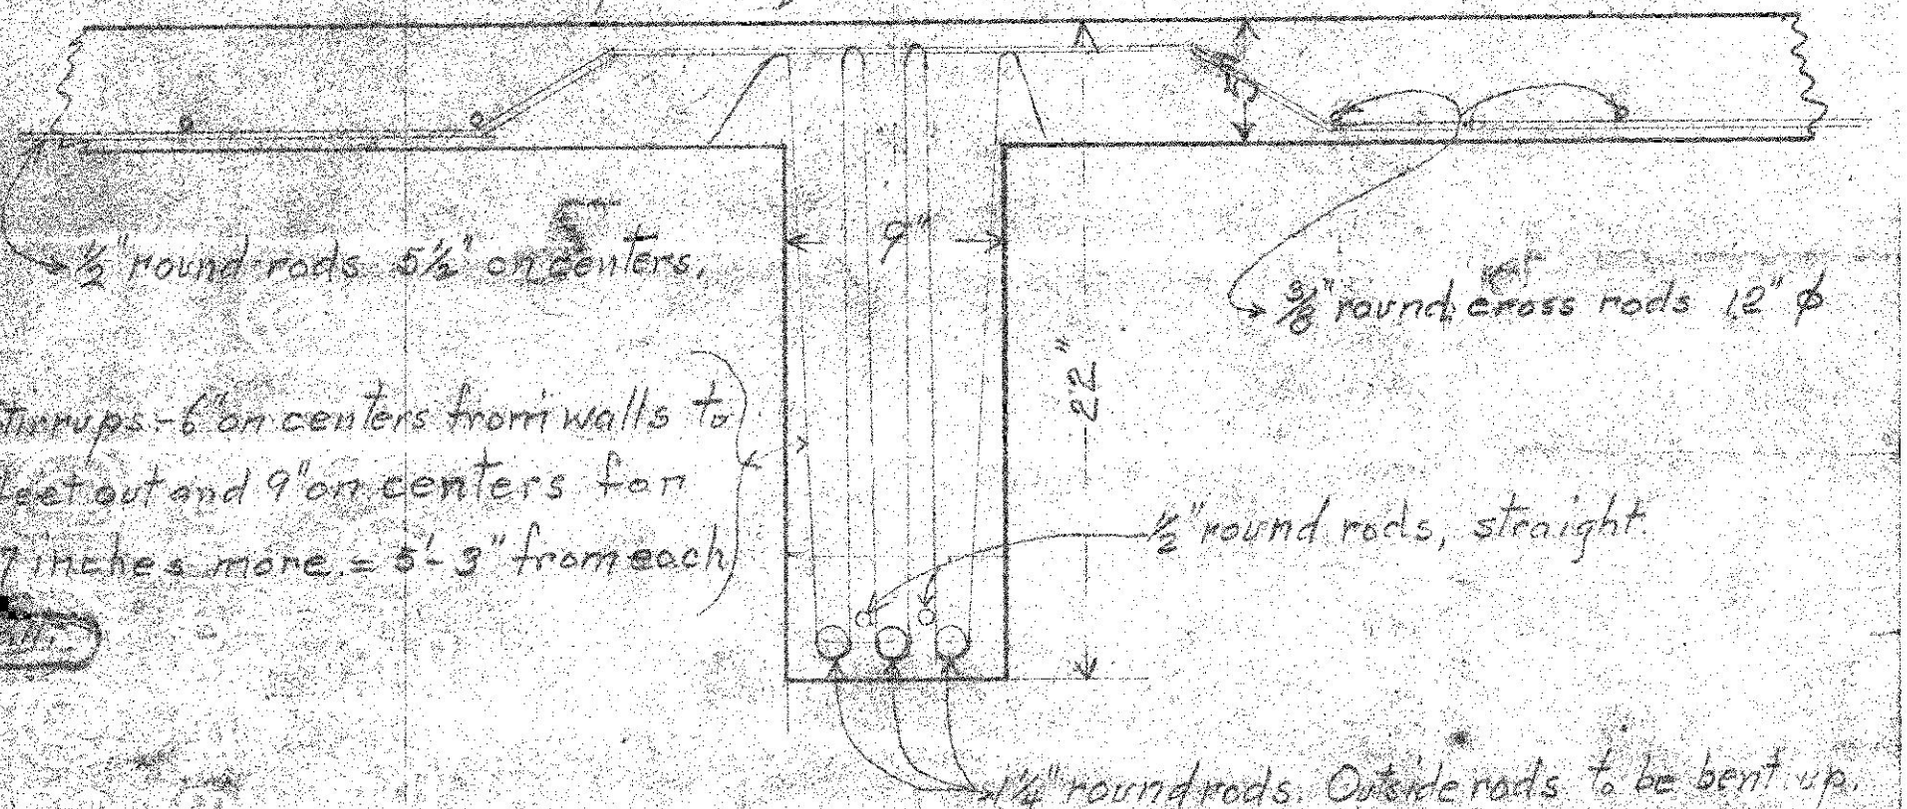

Concrete beam and floor slab for dairy at D. C. Workhouse. March 26 '19

Clear span of beam = 20'-0" Clear span of floor slab = 10'-2".

C. B. Backus

APPROVED

APR 3-1919

Carey W. Brown

COLONEL ENGINEERS, U. S. A.
ASST. ENGR. COMMISSIONER, D. C.

APPROVED

APR 8 1919

J. Ashford

MUNICIPAL ARCHITECT

J. M. Backus