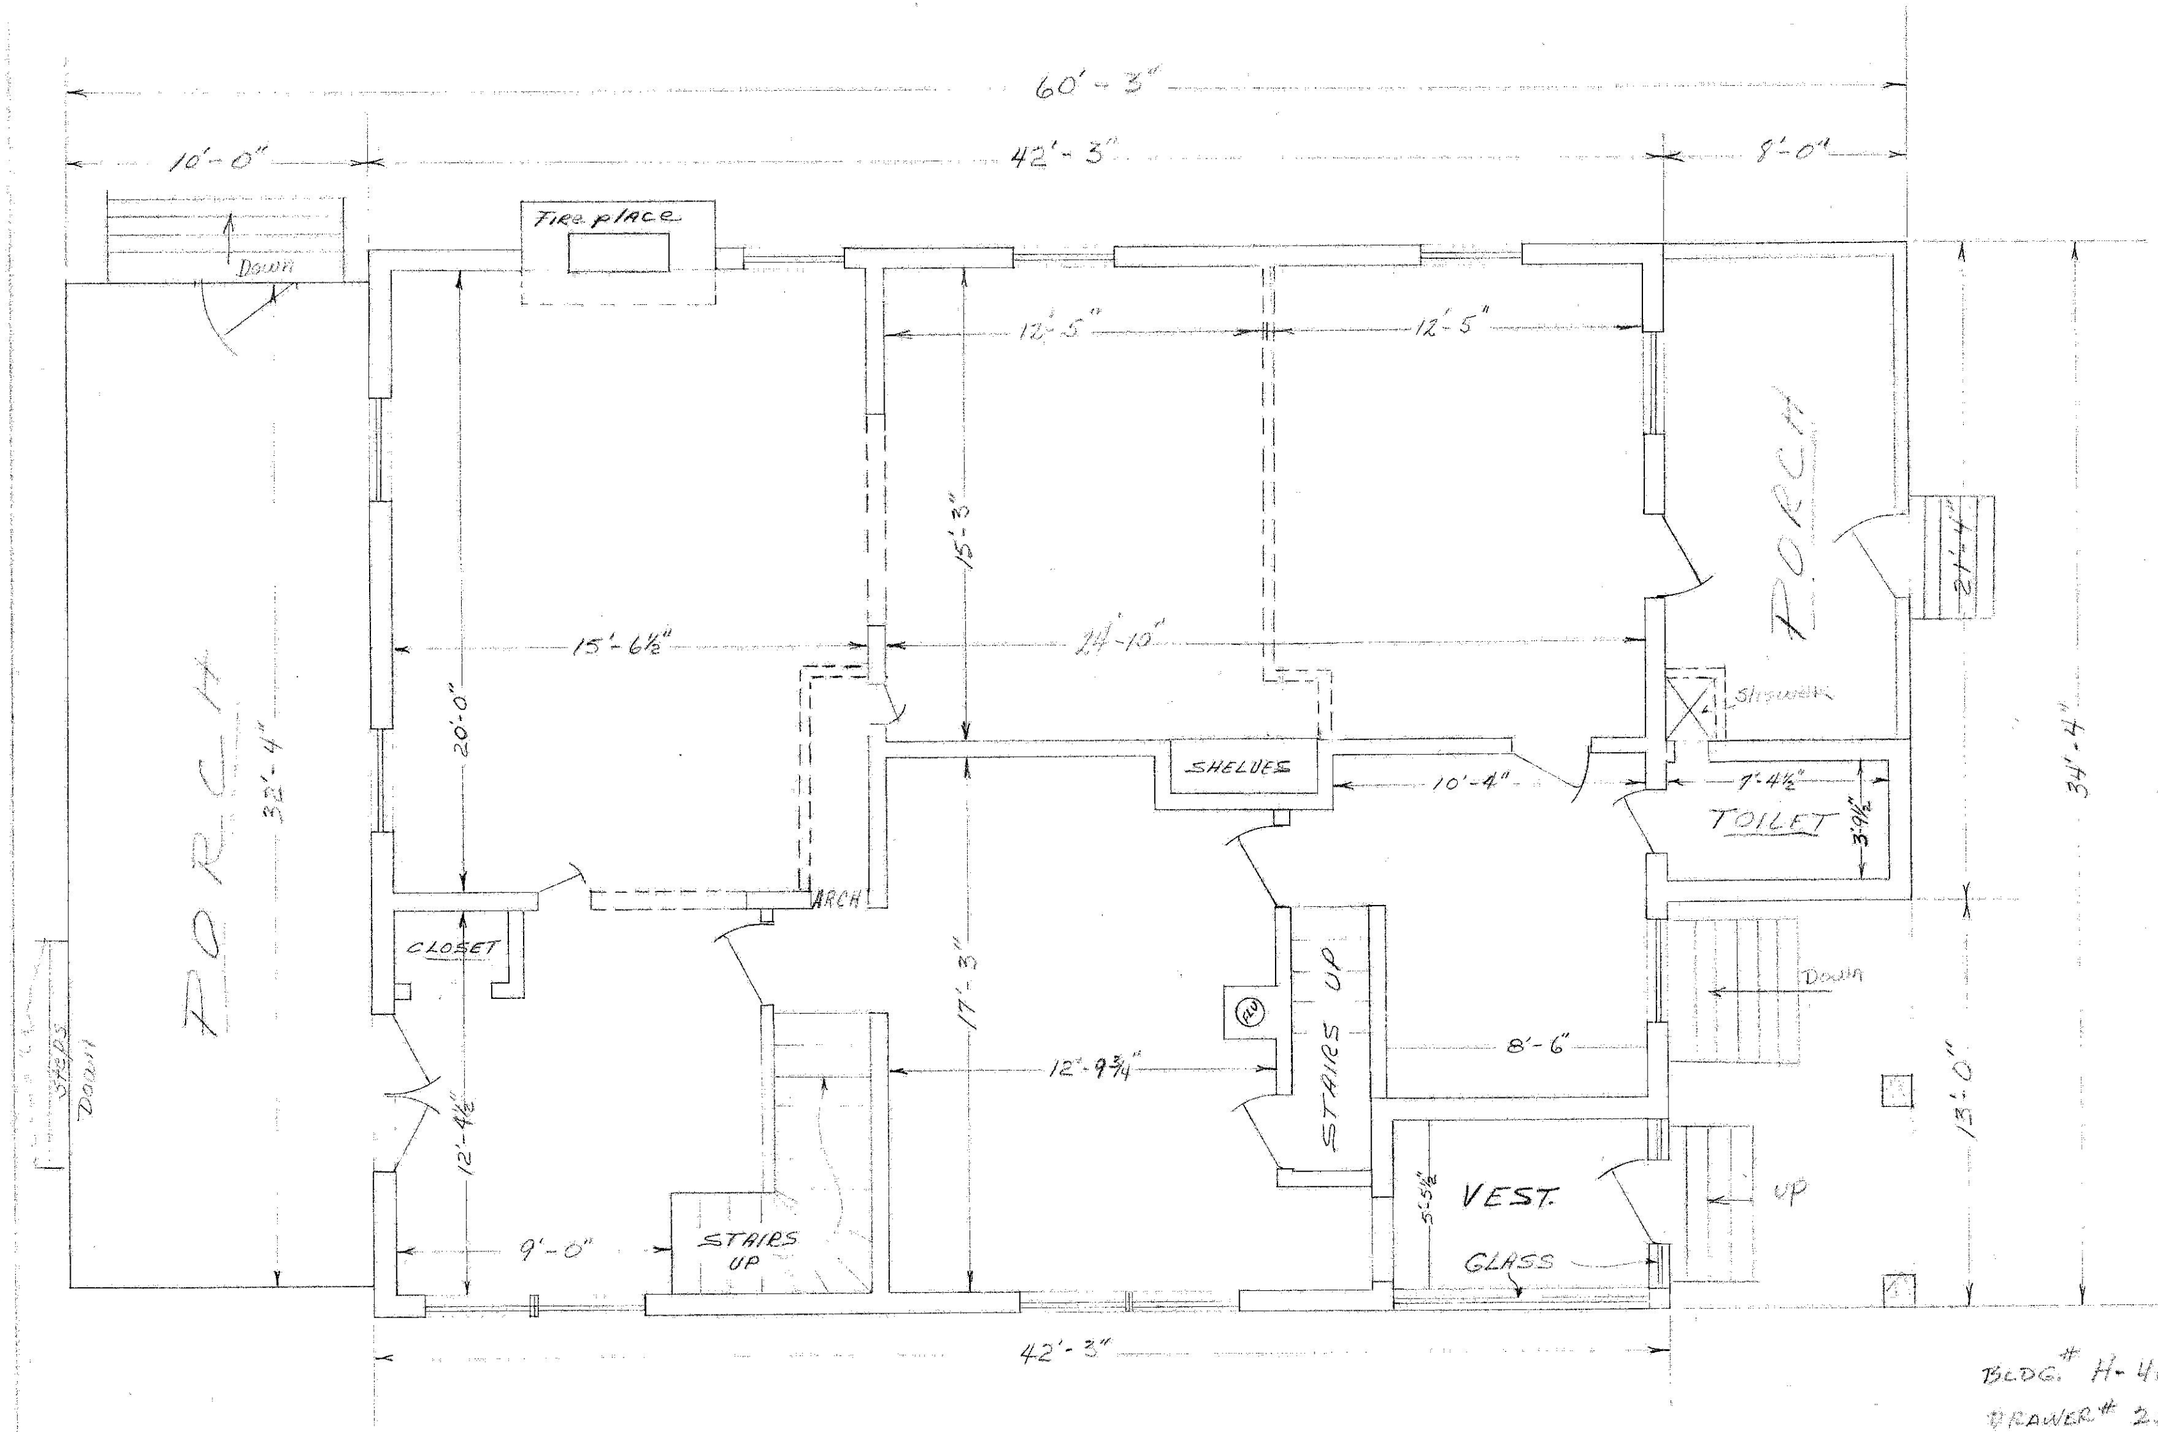

BLDG.# H-40
DRAWER# 25

FIRST FLOOR
WORK HOUSE SUPERINTENDENT'S RESIDENT

Scale: 1/4" = 1'-0"