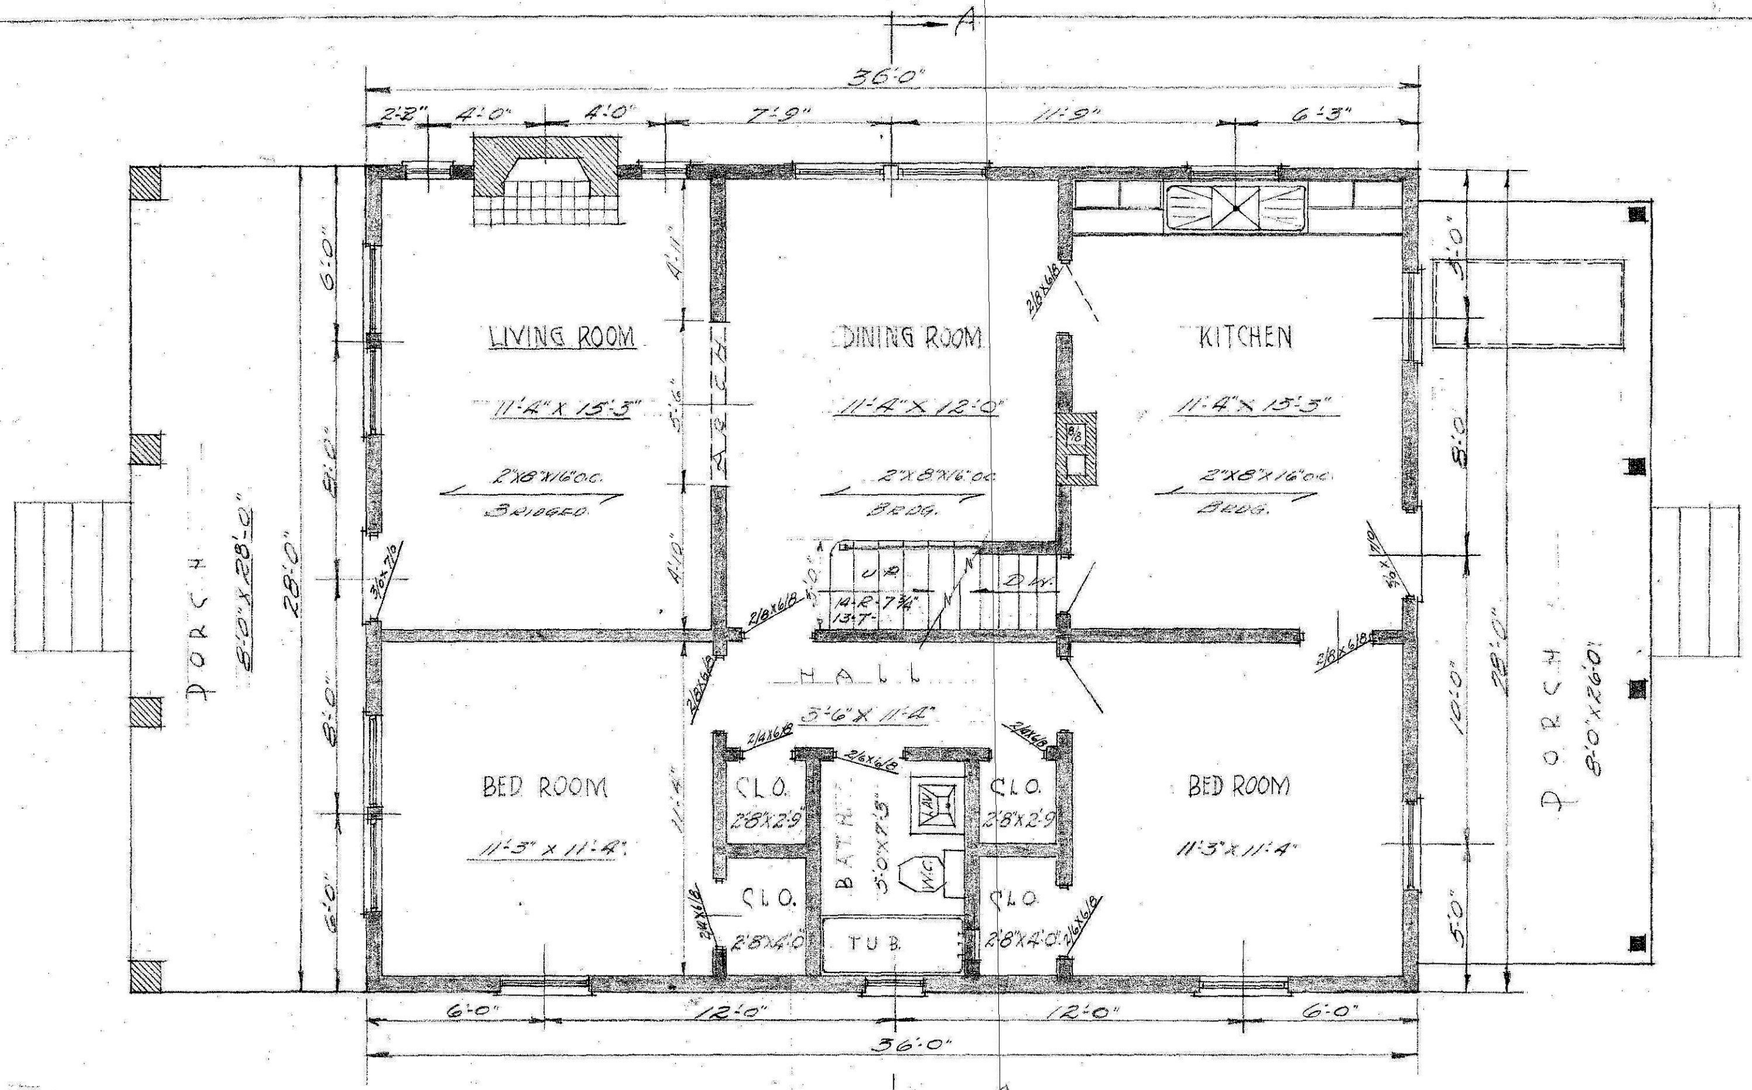

FIRST FLOOR PLAN

1/4" - Scale