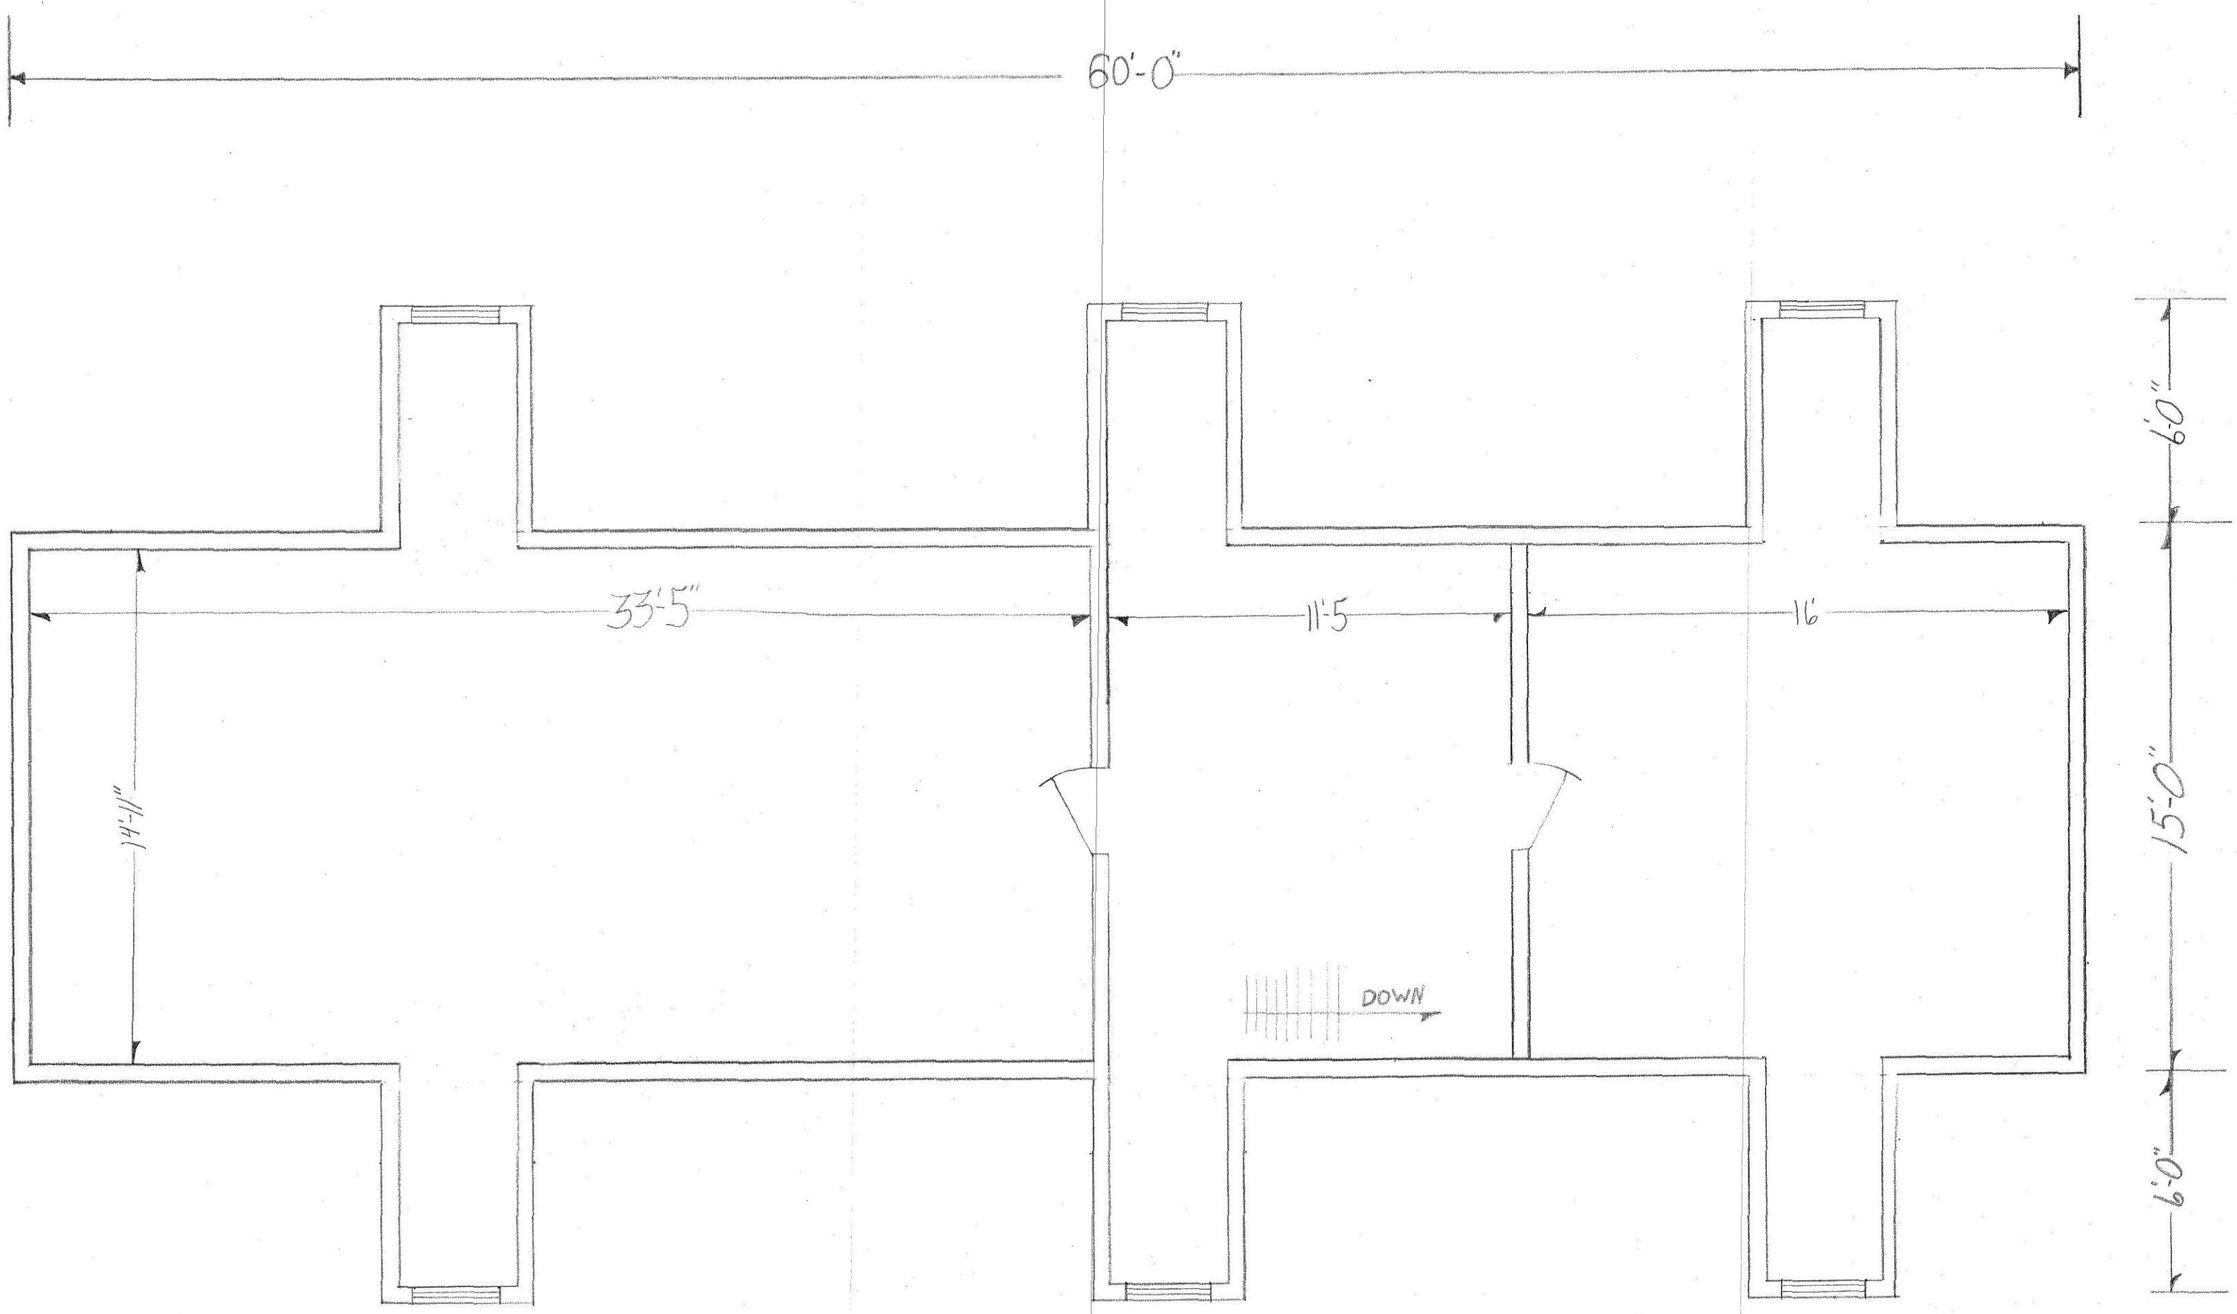

TRAINING CENTER - ATTIC

$\frac{1}{4}$" SCALE