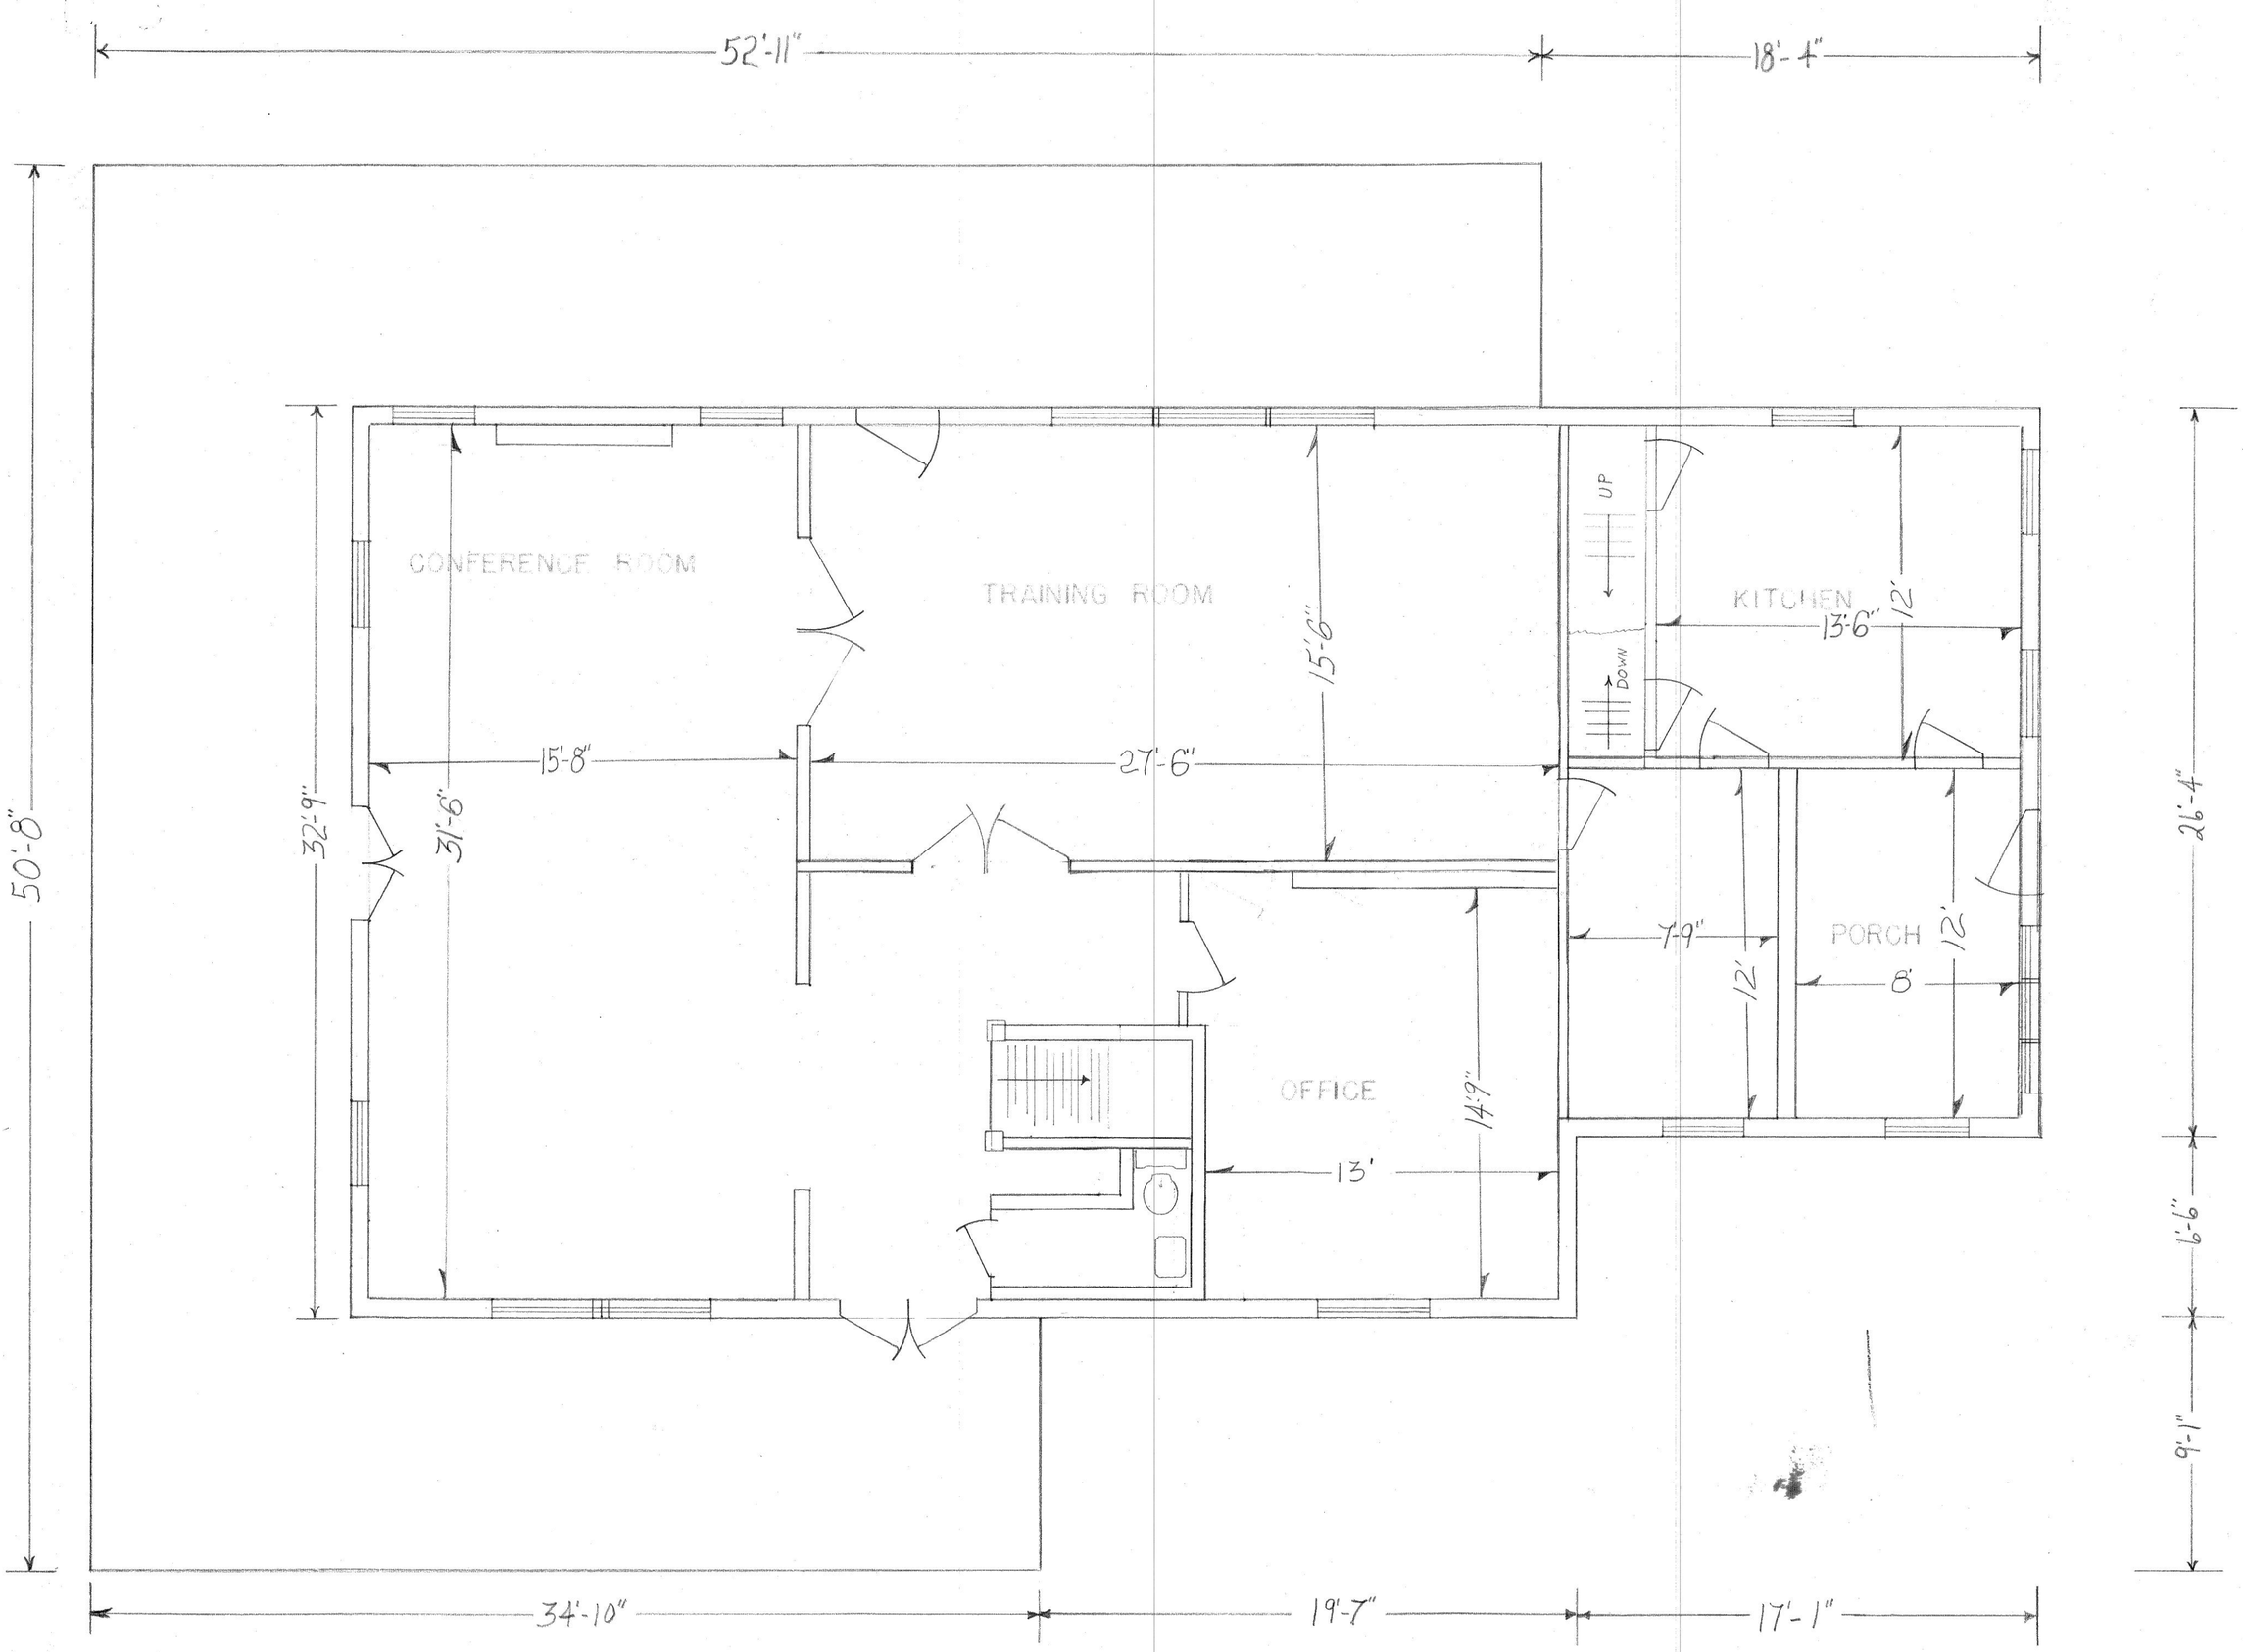

DRAWER #24

TRAINING CENTER - 1ST FLOOR

SCALE 1/4" = 1'

BLDG H-60