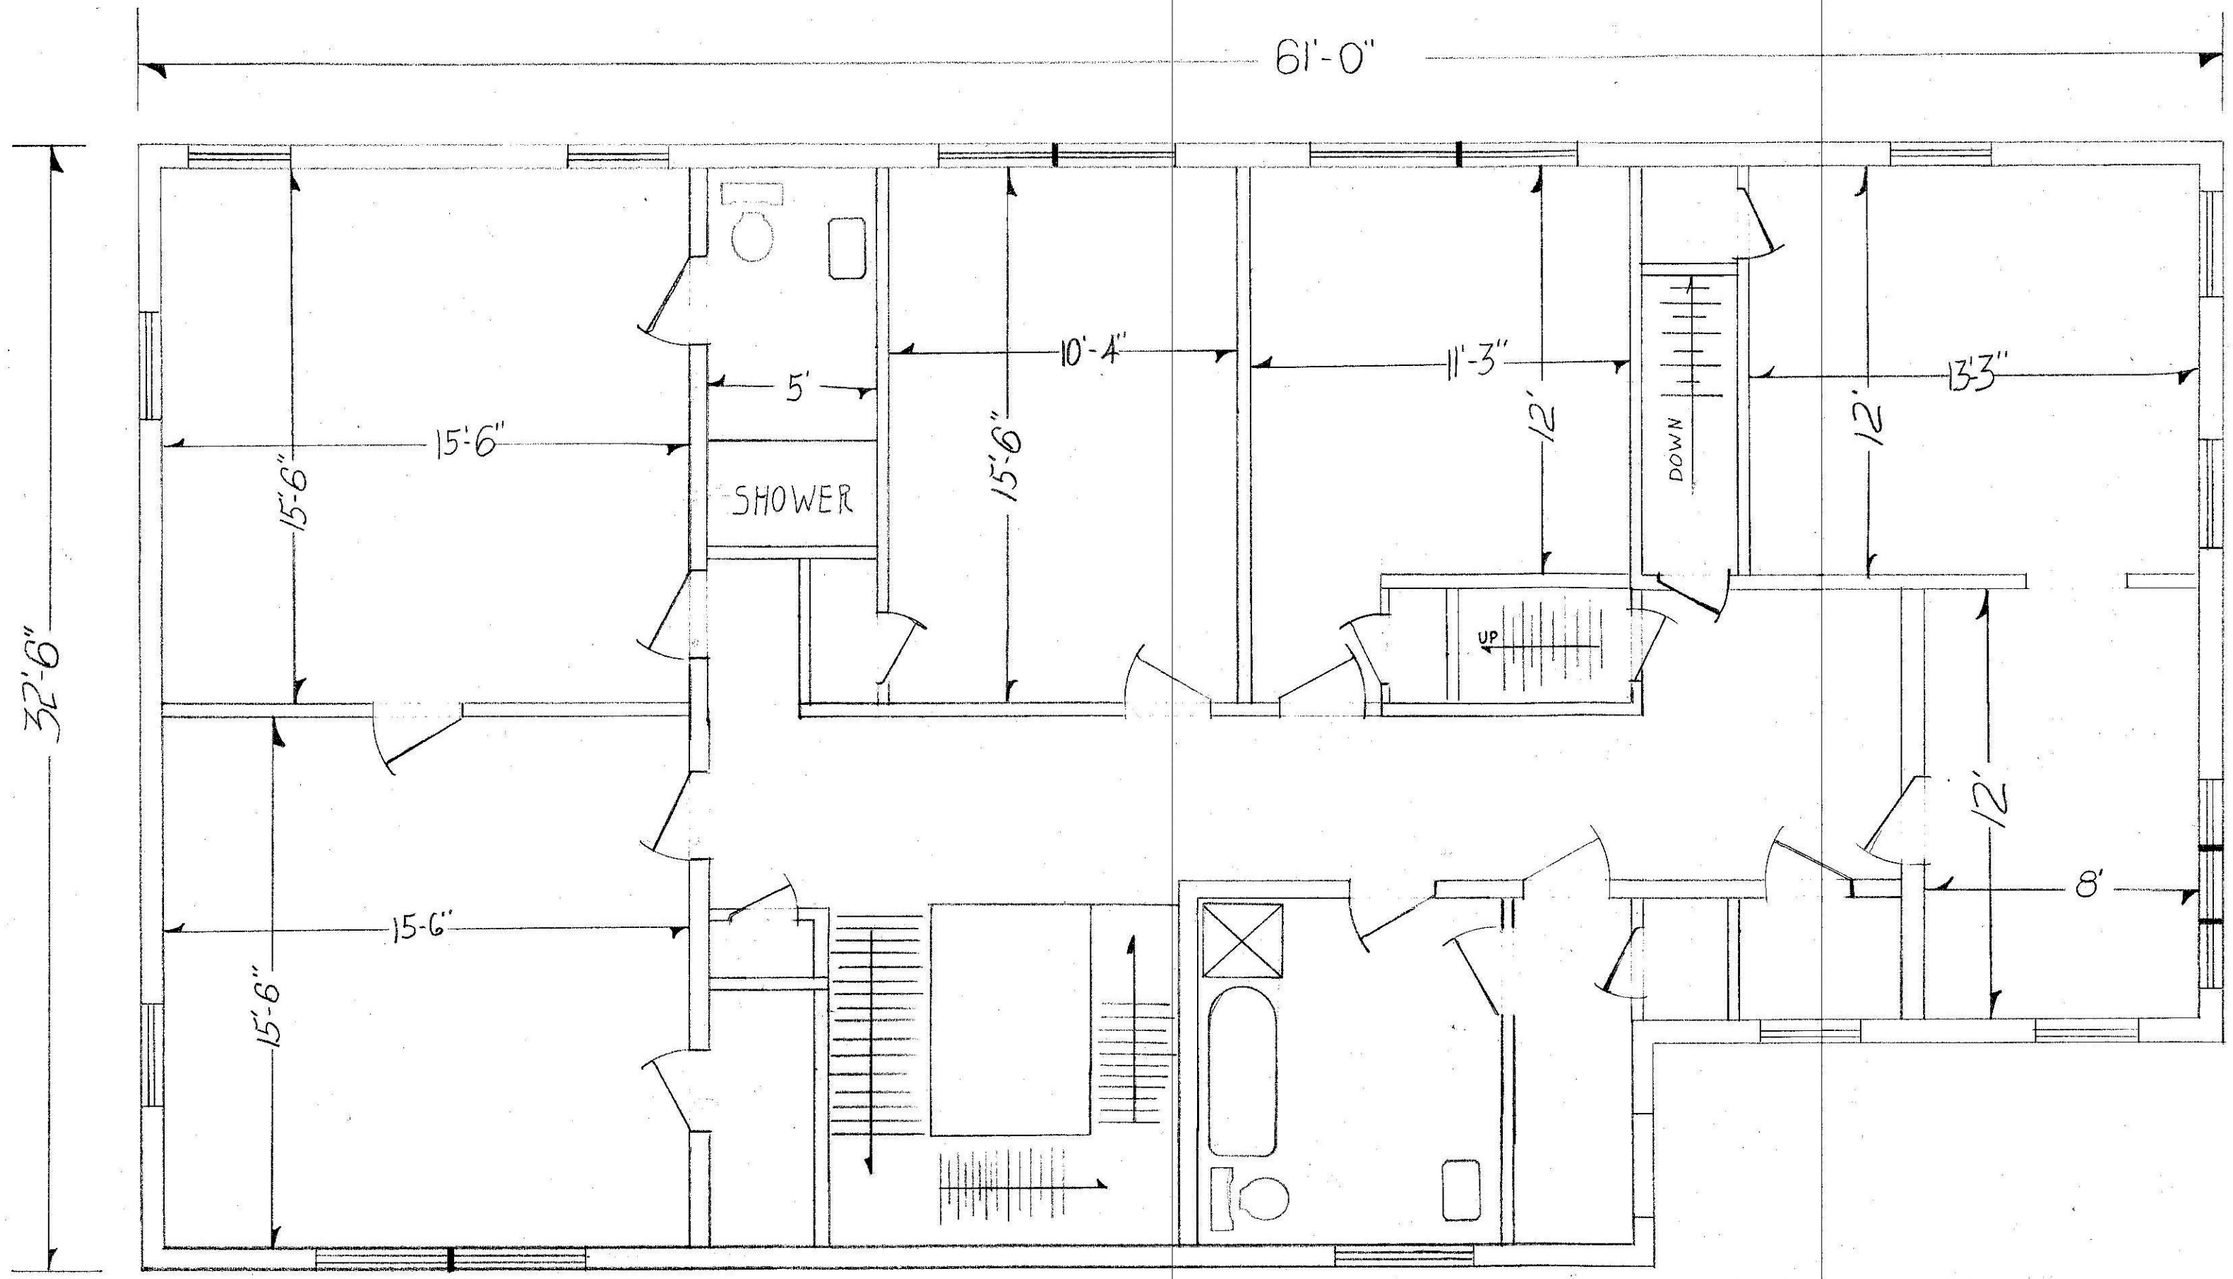

TRAINING CENTER- 2ND FLOOR

BLDG-14-60

DRAWER # 34

SCALE 1/4" = 1'