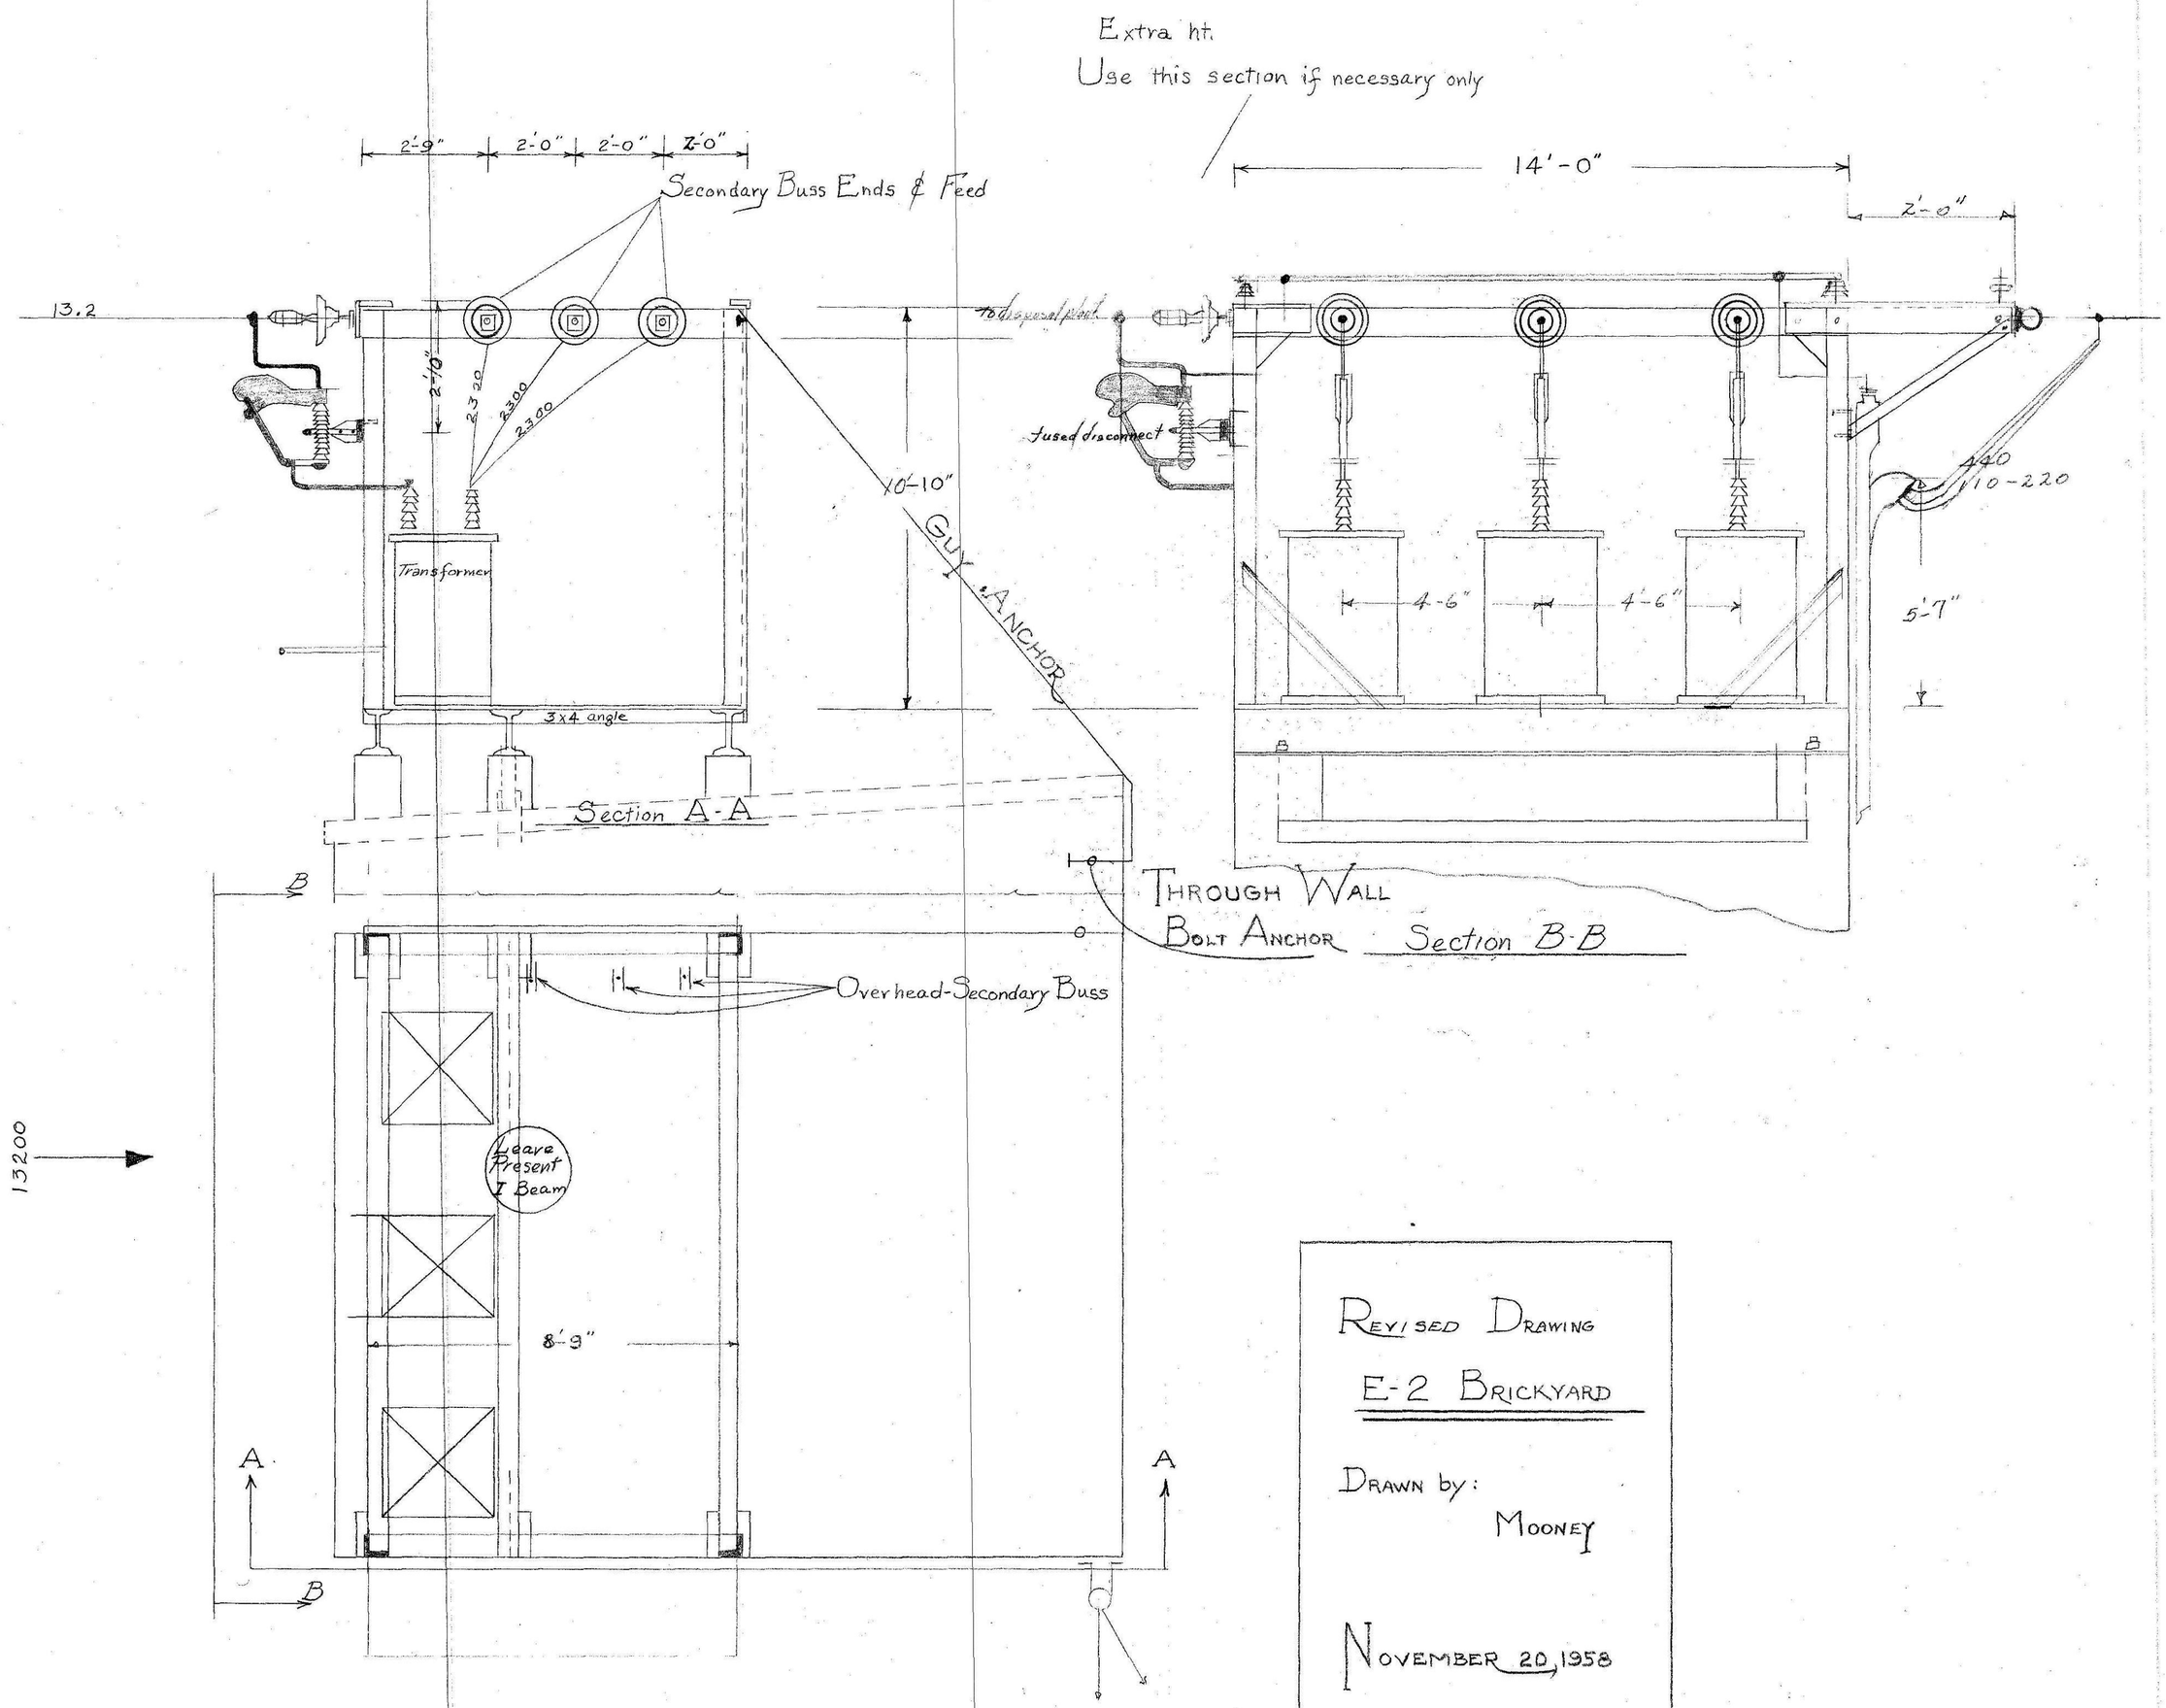

REVISED DRAWING

E-2 BRICKYARD

DRAWN by:
MOONEY

NOVEMBER 20, 1958

DRAWER No 7