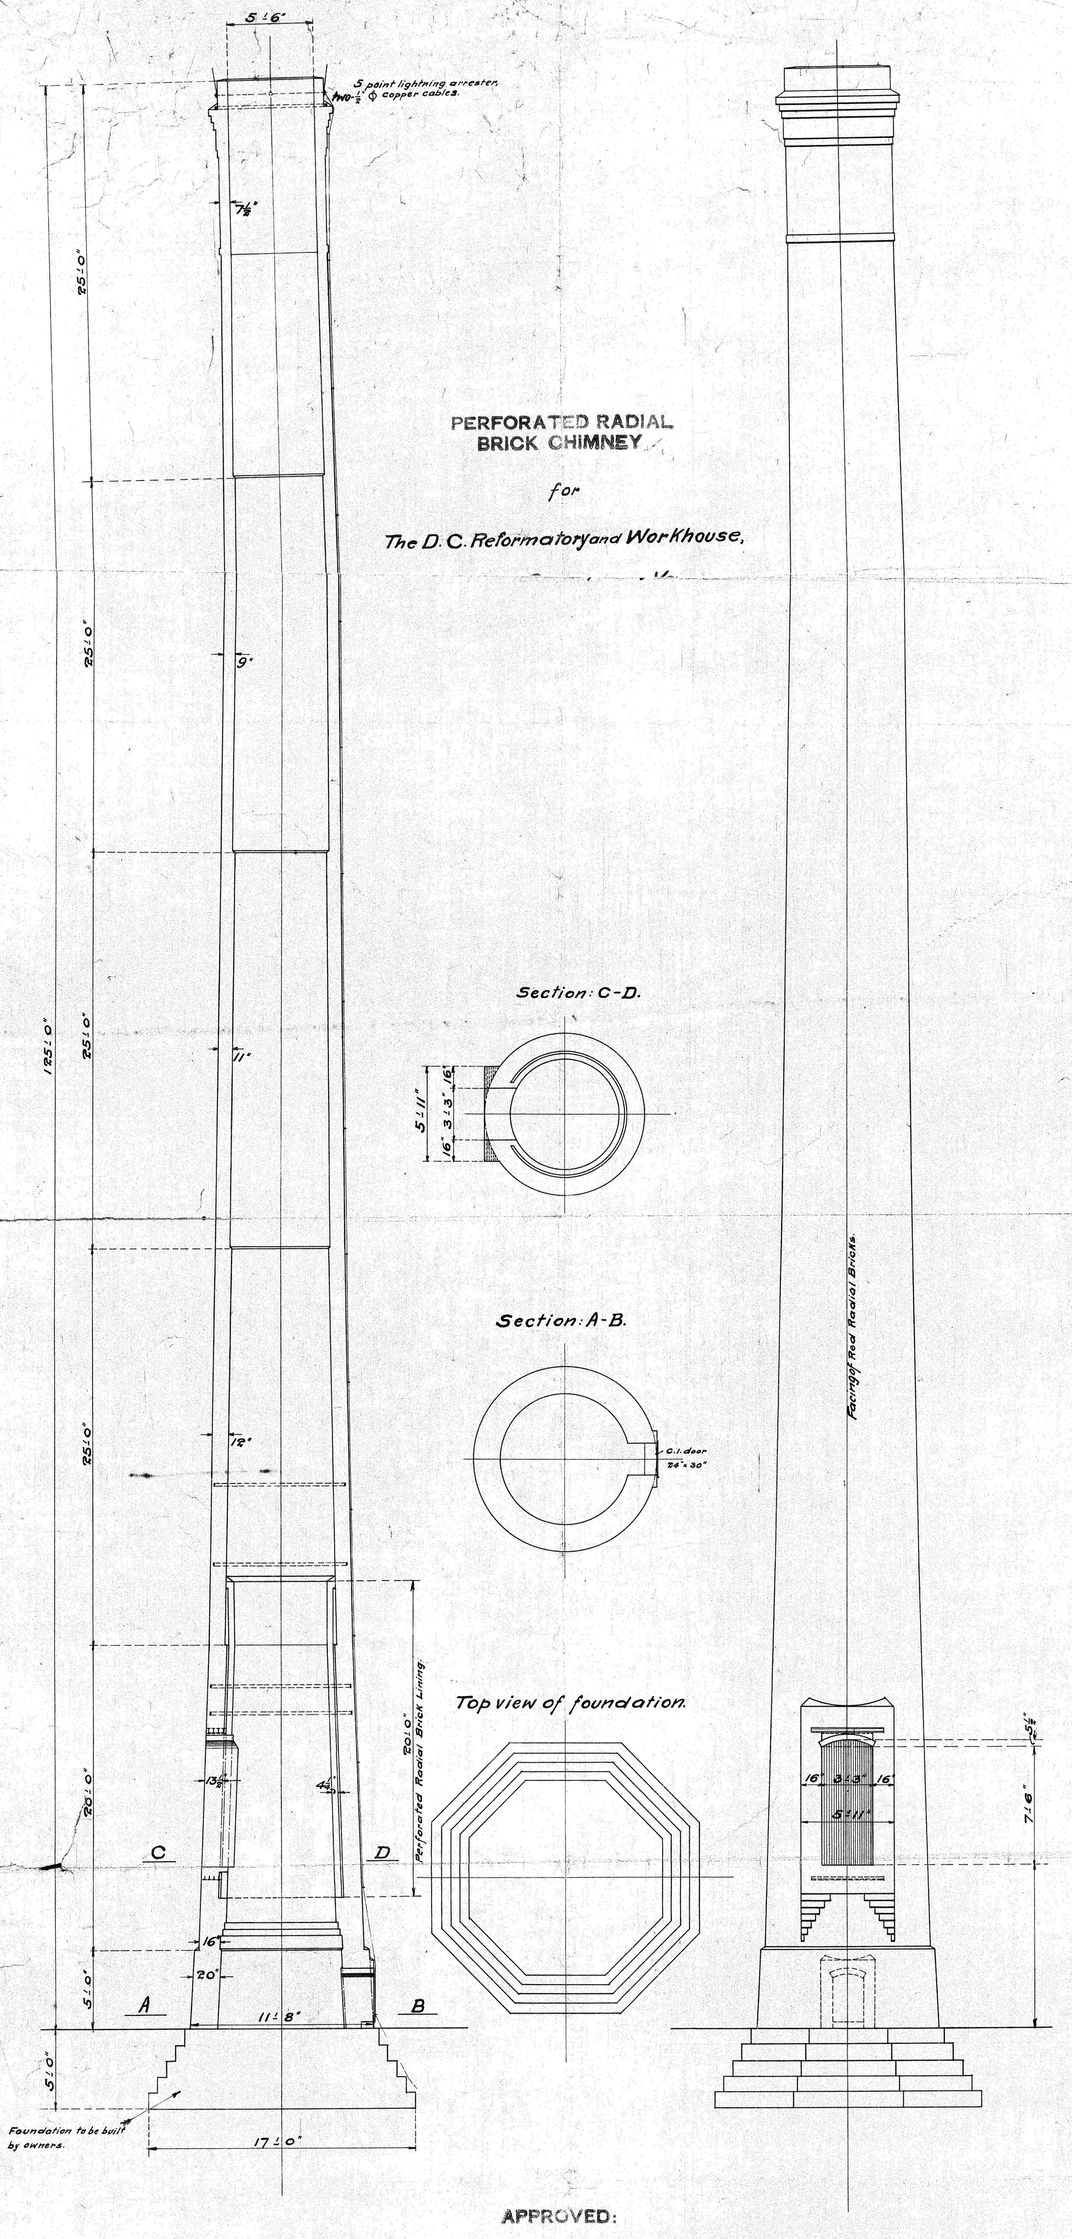

PERFORATED RADIAL
BRICK CHIMNEY

for

The D. C. Reformatory and Workhouse,

APPROVED:

H. R. HEINICKE, INC.
CHIMNEY BUILDERS,
147 FOURTH AVE., NEW YORK, N.Y.
MADE BY P.B. CONTRACT No. B01C
TRACED BY Bdr DATE 3-3-15.
CHECKED BY ... SCALE ¼" = 1'-0"

B01C