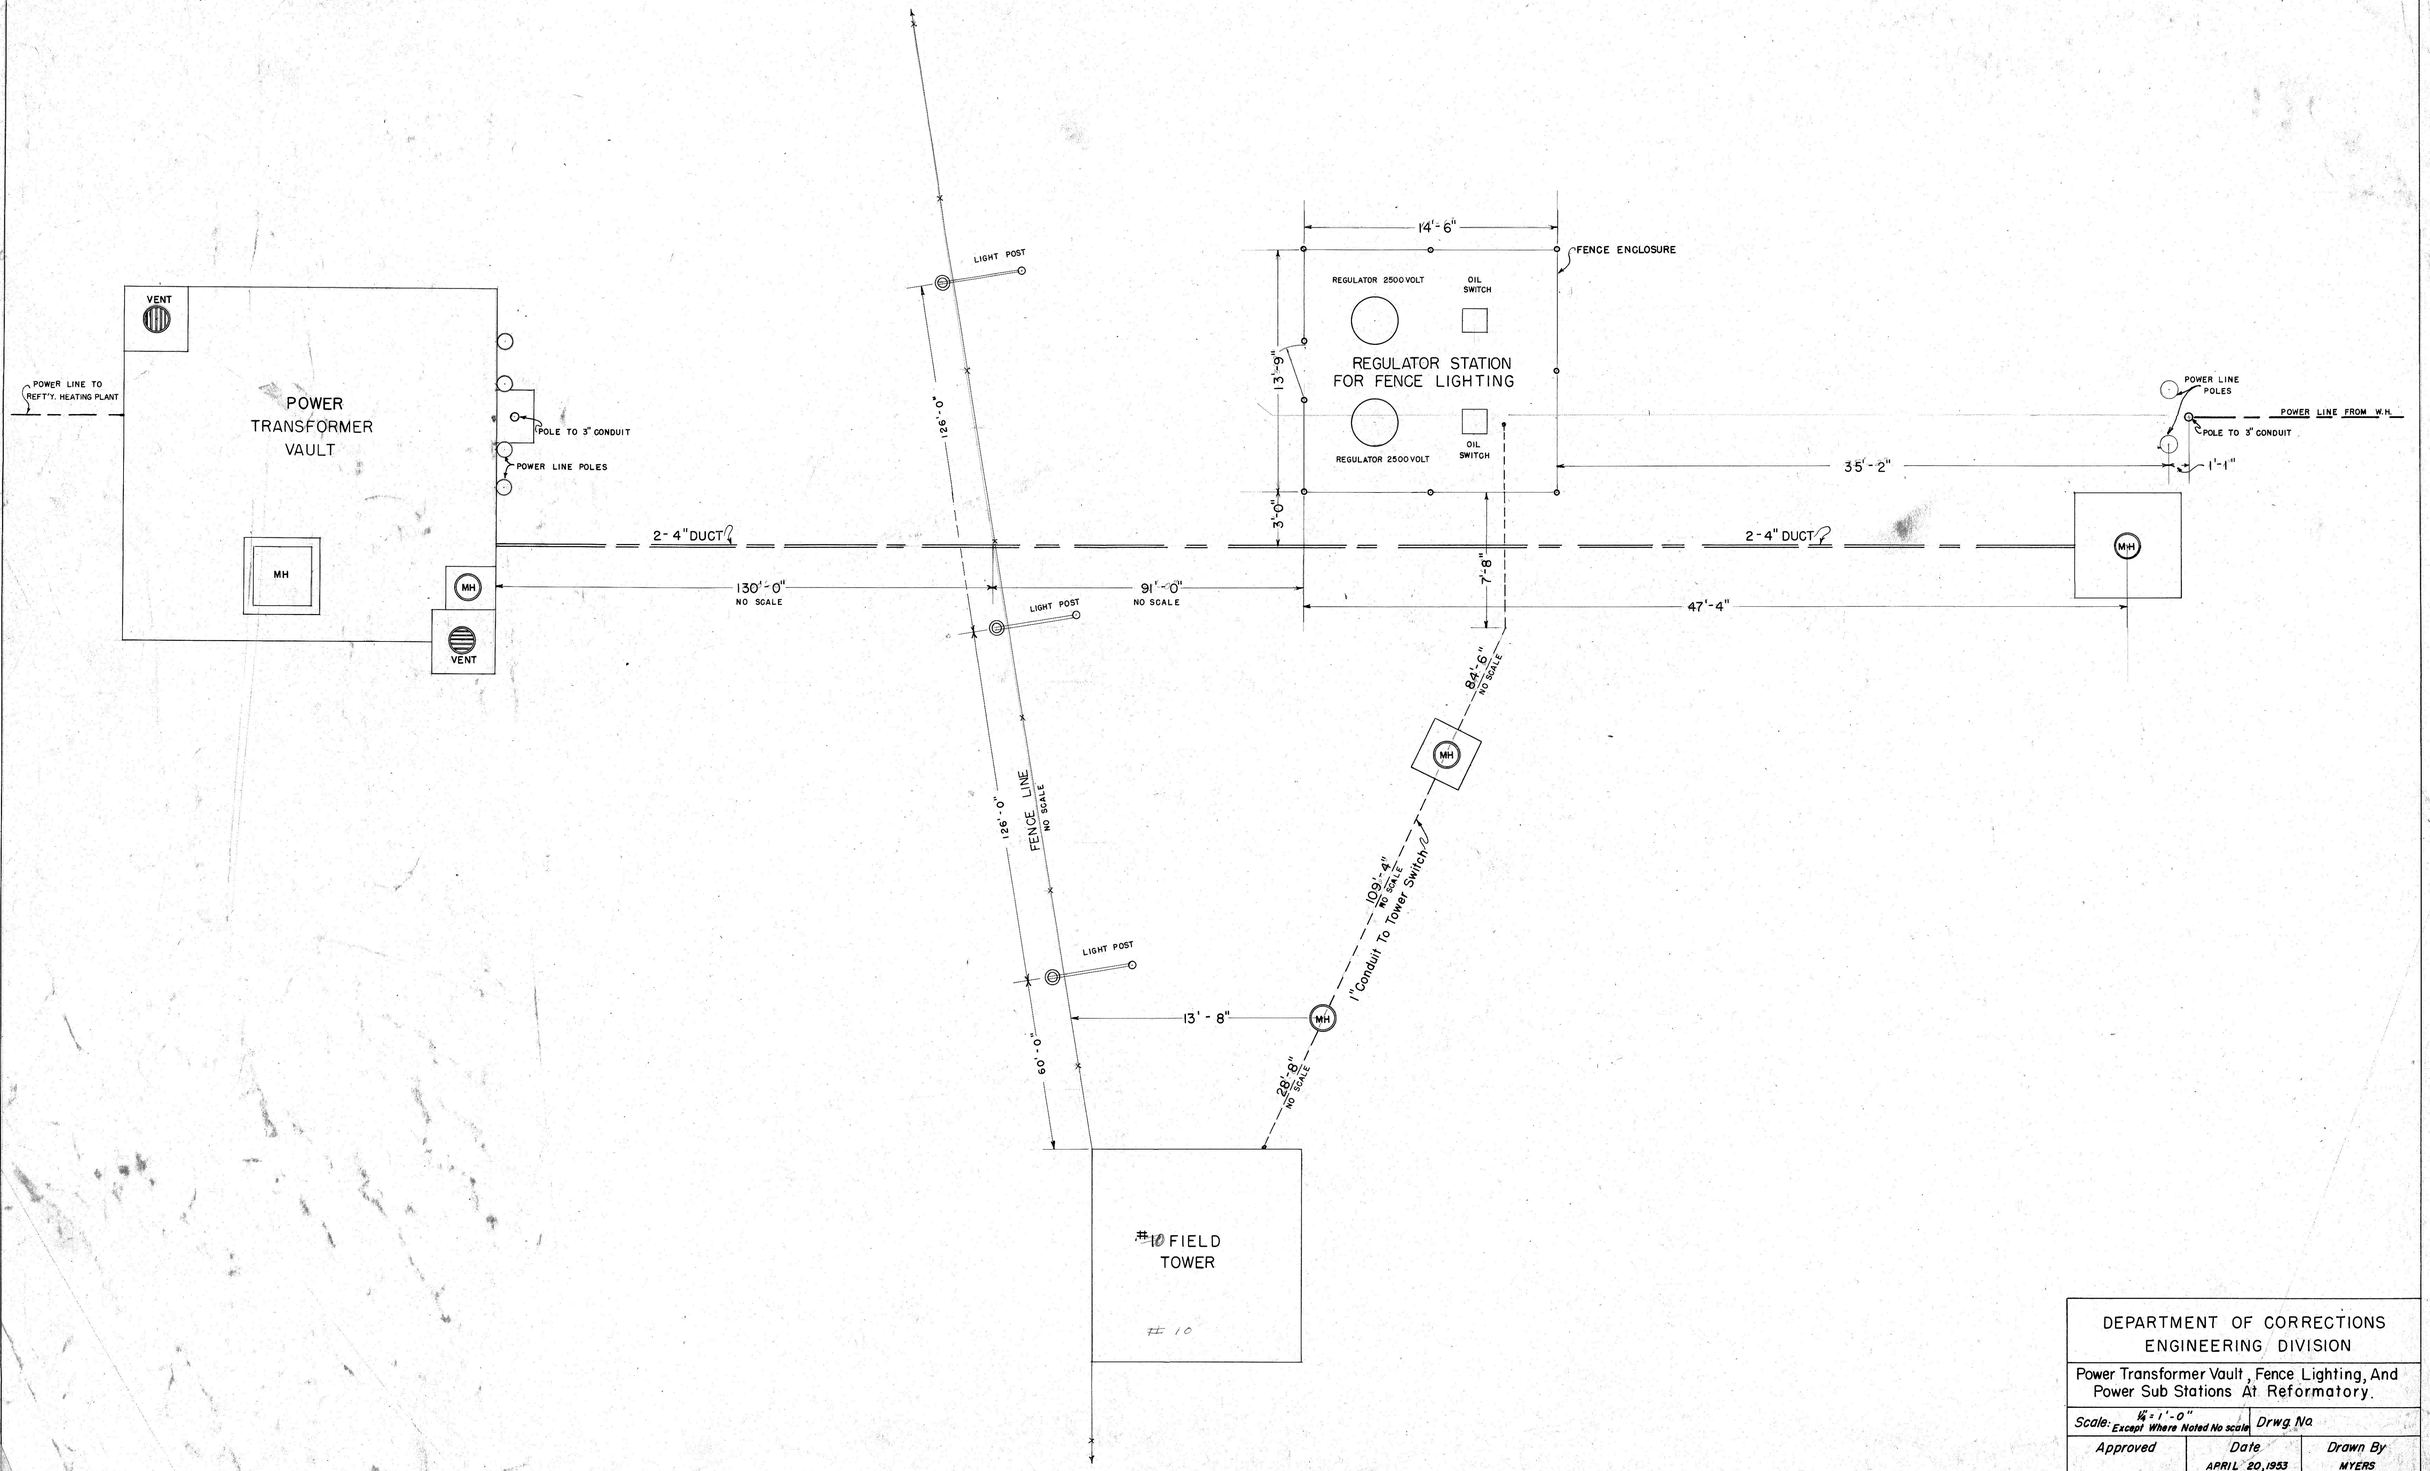

DEPARTMENT OF CORRECTIONS
ENGINEERING DIVISION

Power Transformer Vault, Fence Lighting, And Power Sub Stations At Reformatory.

Scale: 1/4" = 1'-0" Except Where Noted No scale		Drwg No
Approved	Date APRIL 20, 1953	Drawn By MYERS

DRAWER #7