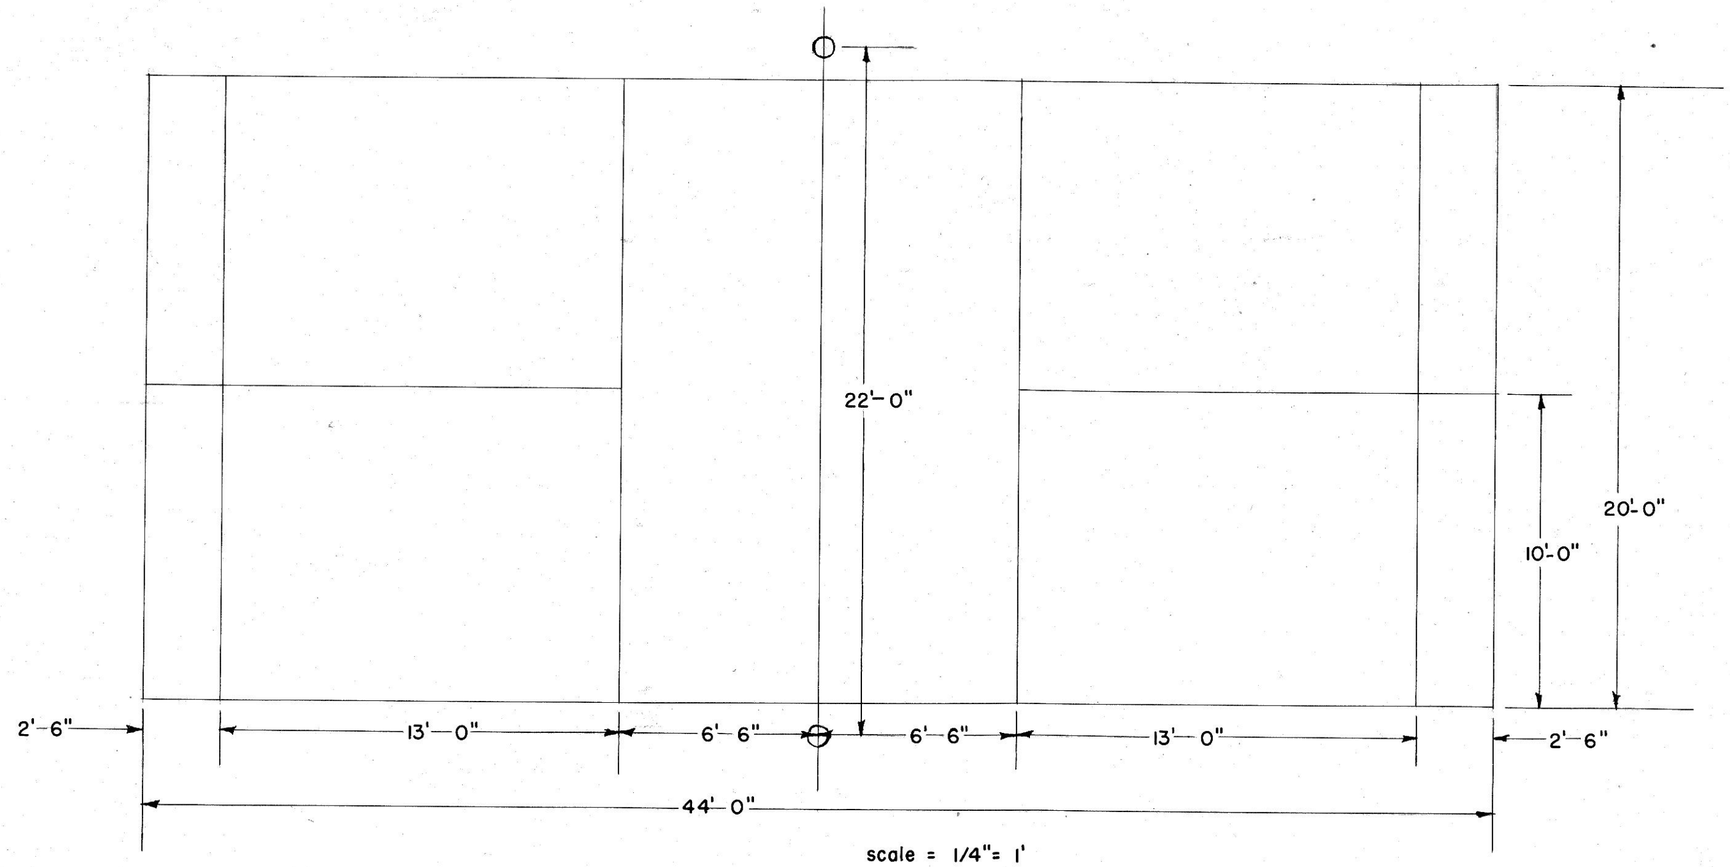


scale = 1/4" = 1'

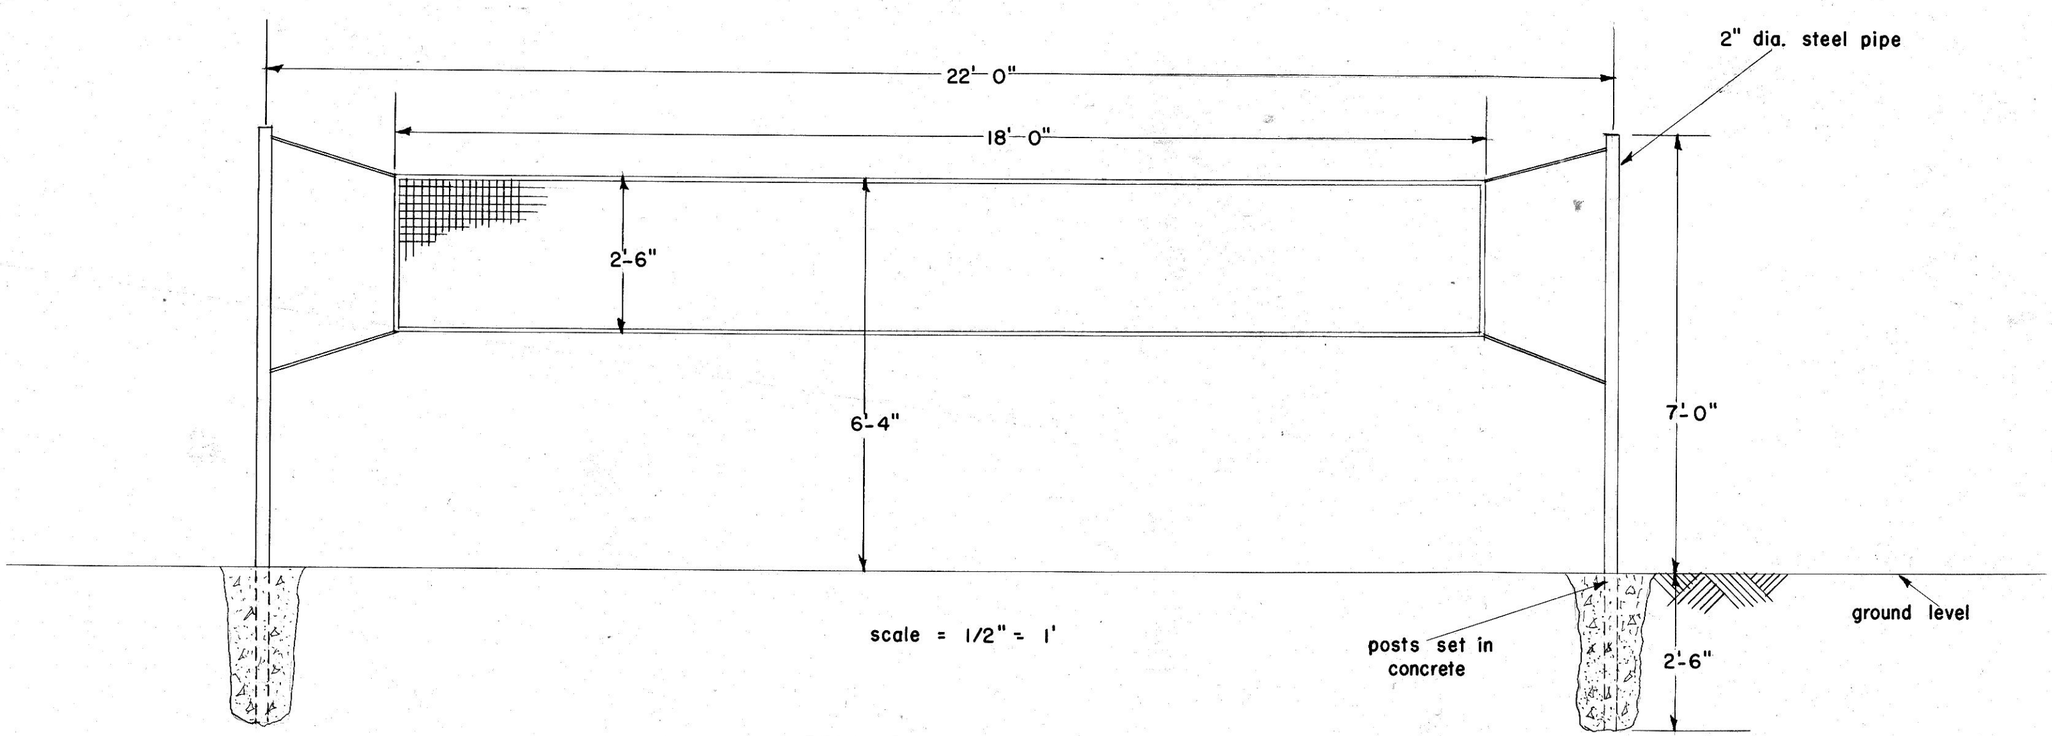


scale = 1/2" = 1'

REGULATION
BADMINTON DOUBLES
COURT

CEN-XX-028