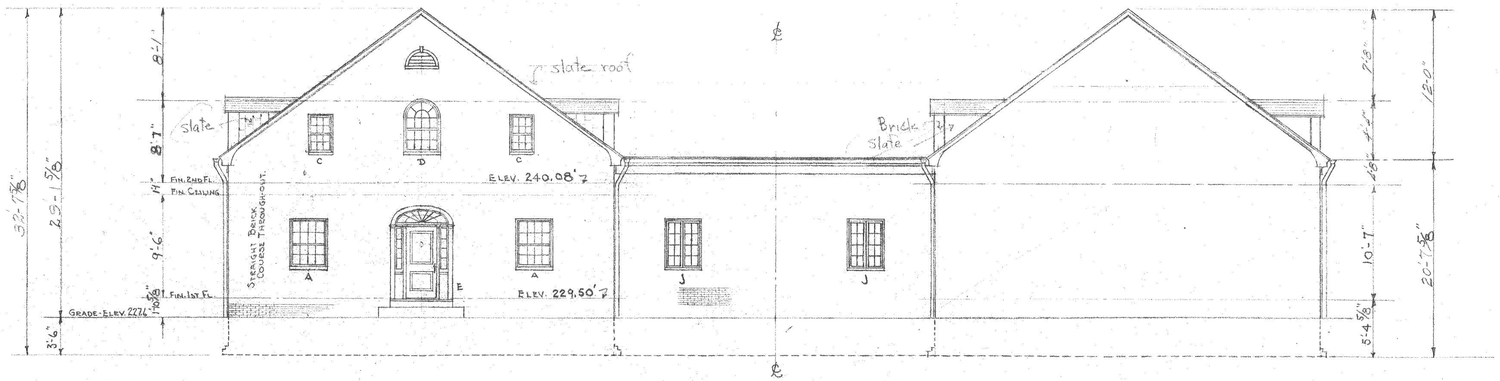

SOUTH (FRONT) ELEVATION

Scale 1/8" = 1'-0"

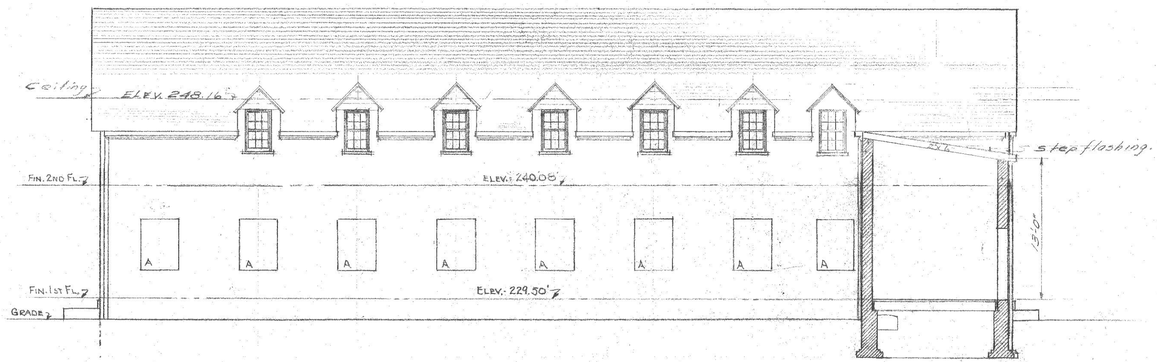

COURT ELEVATION (LOOKING WEST)

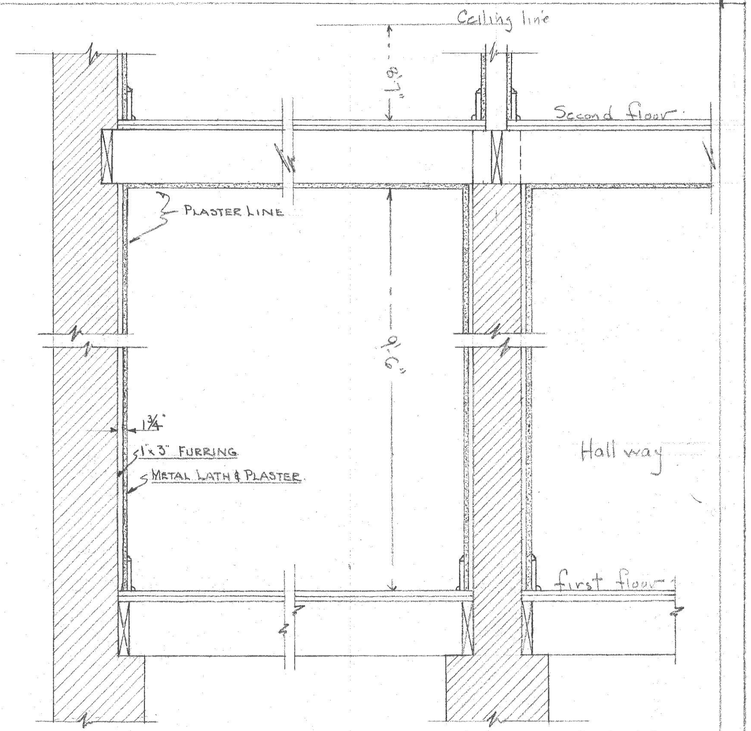

SECTION THRUGH BLDG SHOWING FRAMING

SCALE - 3/4" = 1'-0"

CEN-ND-093

DC Penal Institutions.
Lorton Va
OFFICERS QUARTERS REF.
Scale 1/8" = 1'-0"
HR 4
Date 34 MZ-8-12