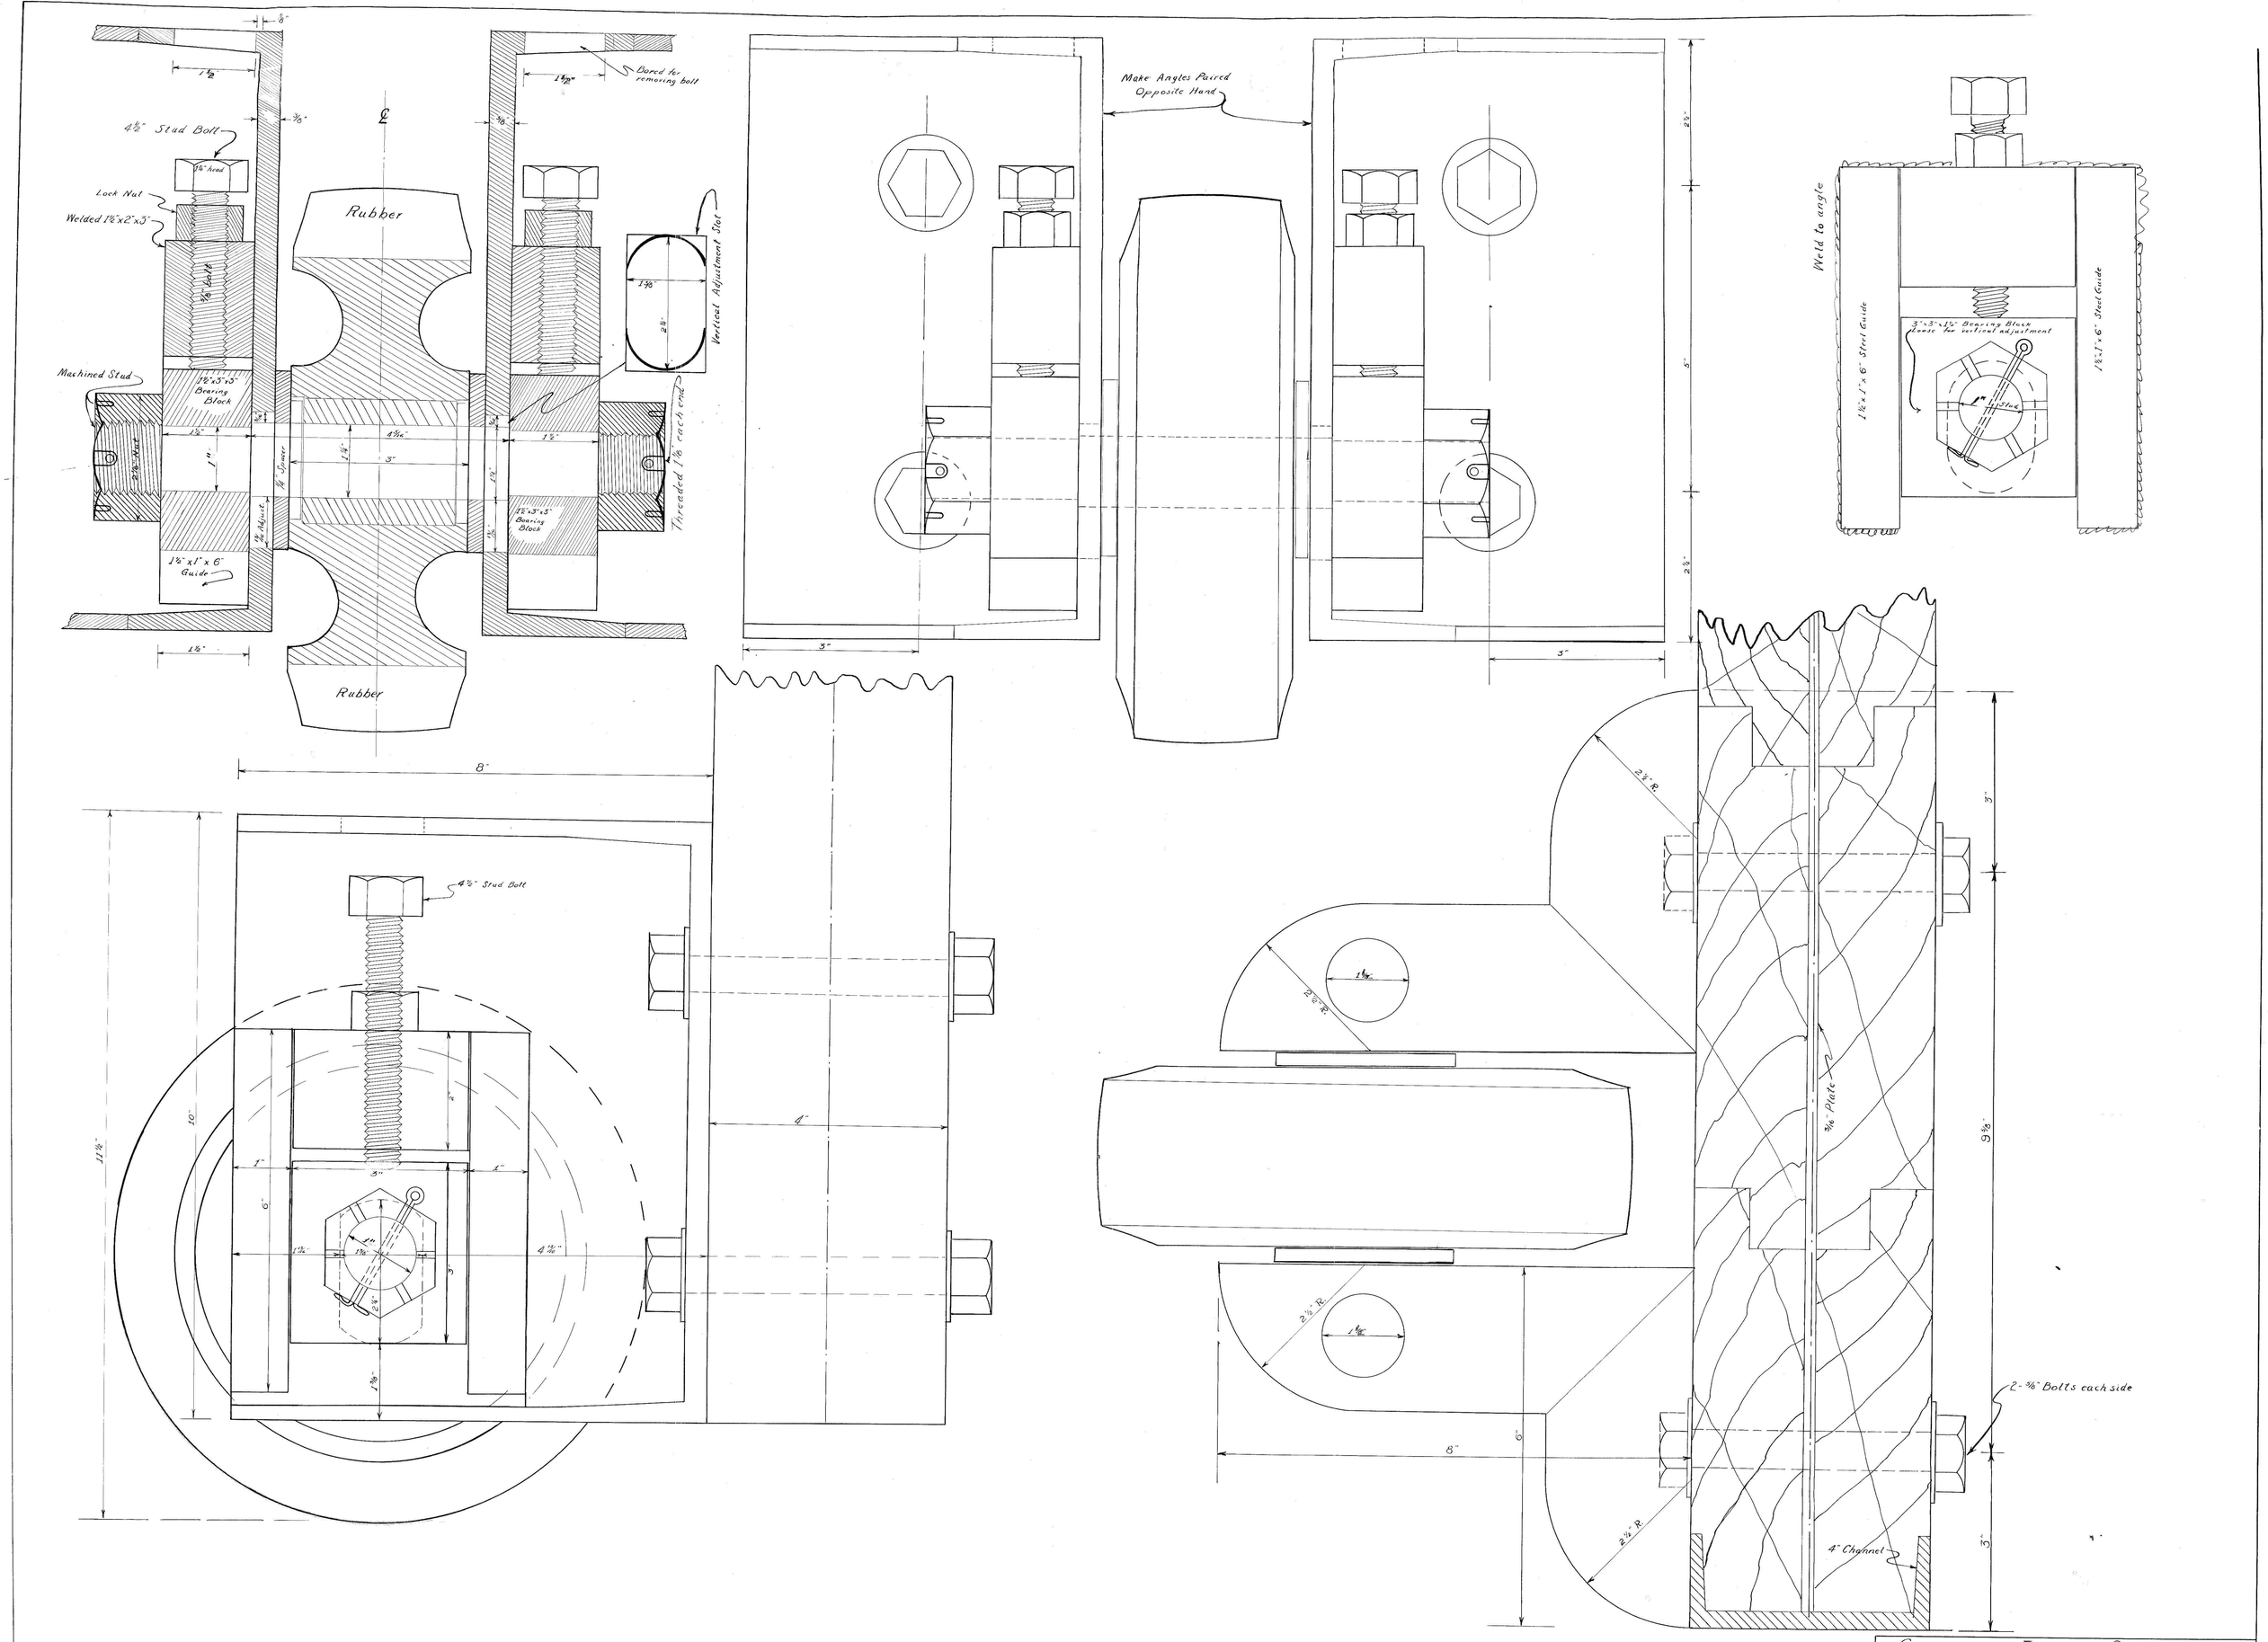

Construction Engineer's Office D. C. Penal Institutions — Lorton, Va.			
Gate Caster — Walled Group			
Scale: Full Size			
Drawn by J. B. B.	Checked by H. R. Hamm	Date 4/1/40	№ 1