Class #9R-10
2-11-4

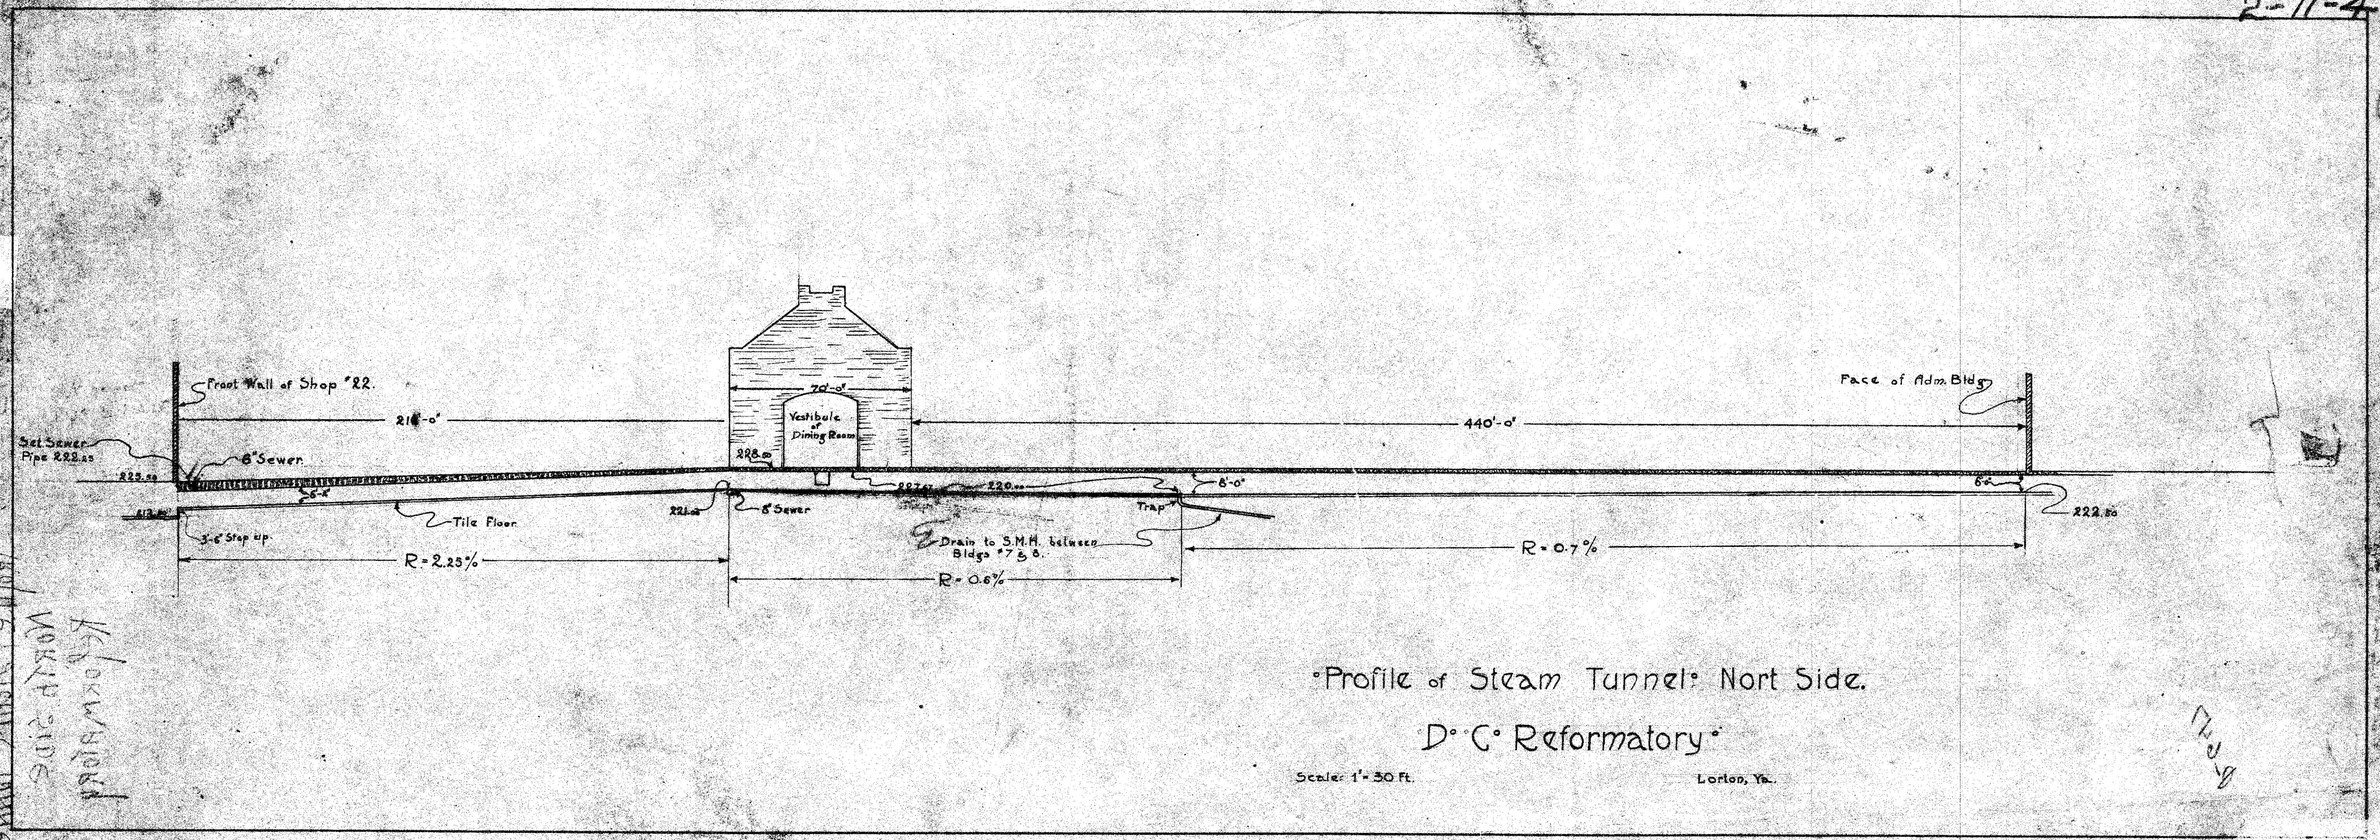

Profile of Steam Tunnel Nort Side.

D. C. Reformatory

Scale: 1" = 30 Ft. Lorton, Va.