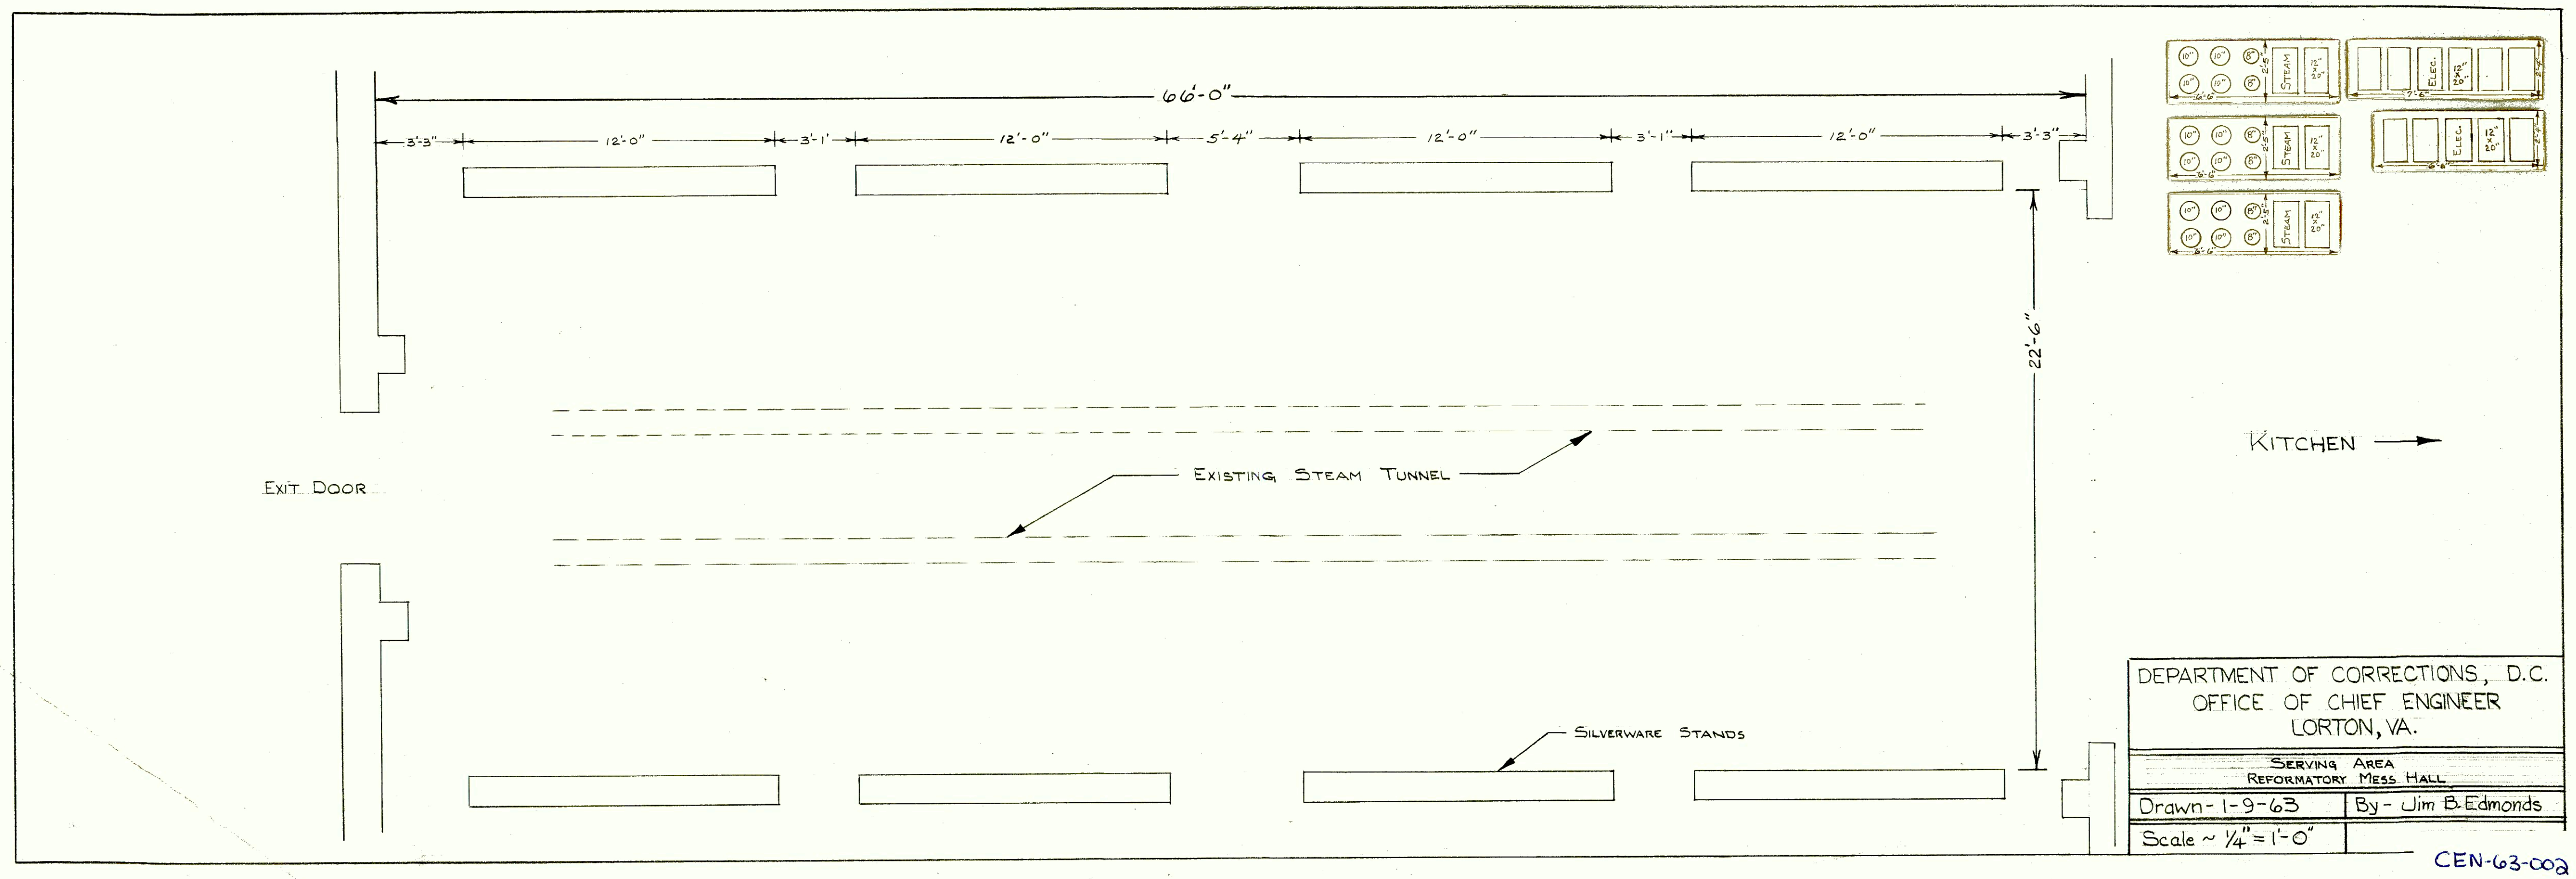
66'-0"
3'-3"
12'-0"
3'-1"
12'-0"
5'-4"
12'-0"
3'-1"
12'-0"
3'-3"
22'-6"
STEAM
ELEC.
KITCHEN
EXIT DOOR
EXISTING STEAM TUNNEL
SILVERWARE STANDS
DEPARTMENT OF CORRECTIONS, D.C.
OFFICE OF CHIEF ENGINEER
LORTON, VA.
SERVING AREA
REFORMATORY MESS HALL
Drawn - 1-9-63
By - Jim B. Edmonds
Scale ~ 1/4" = 1'-0"

CEN-63-002