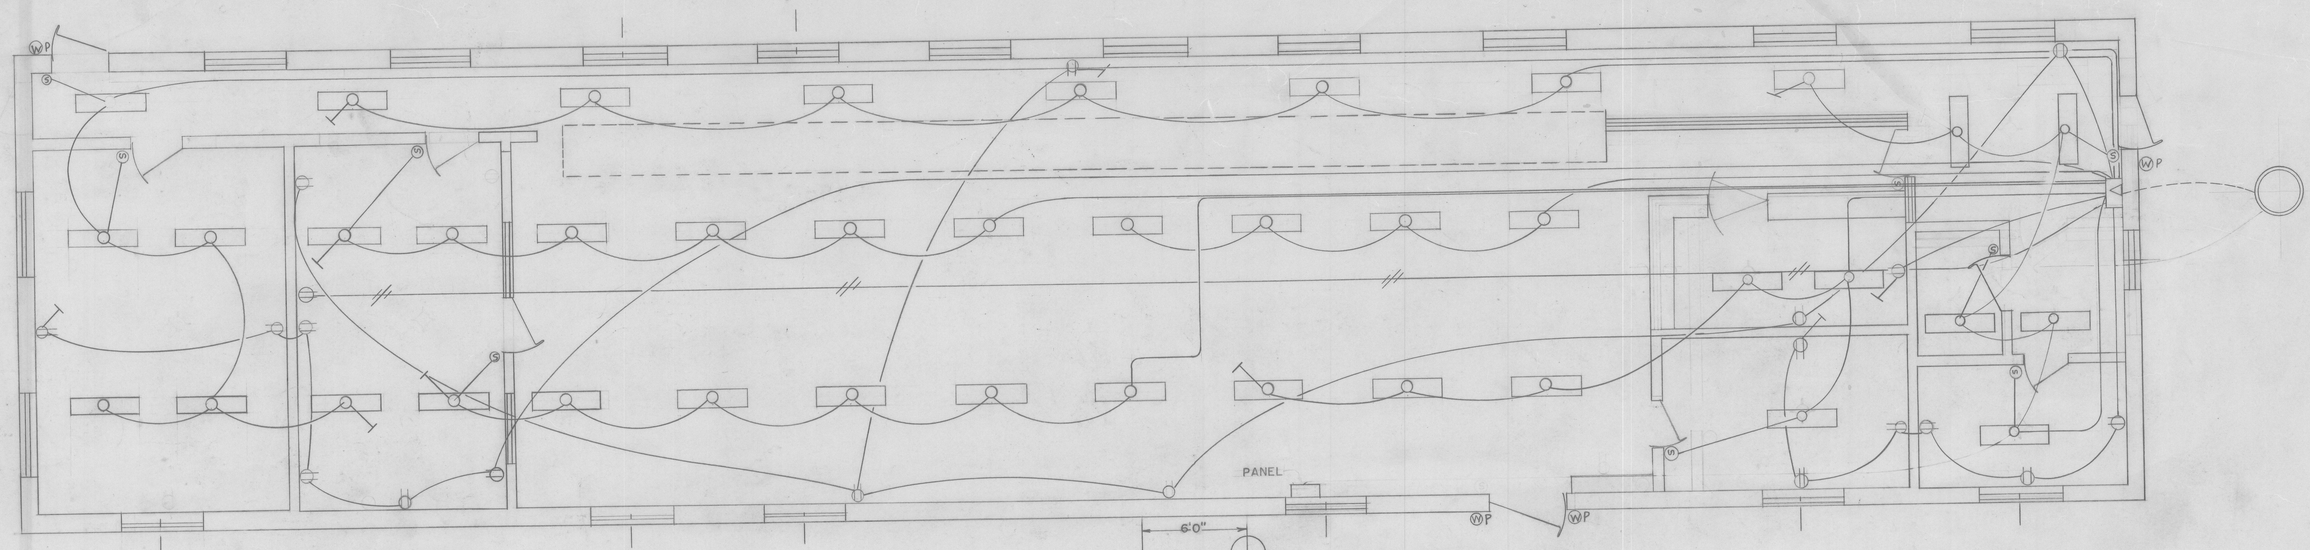

CEILING OUTLET WITH FLOURSCENT FIXTURE
PANEL BOX
CONVENCE OUTLET
LIGHTING FIXTURE SWITCH
TELEPHONE
WATER PROOF LAMP
ELECTRIC VAULT
HEAVY DUTY CIRCUIT
RETURN TO PANEL BOX

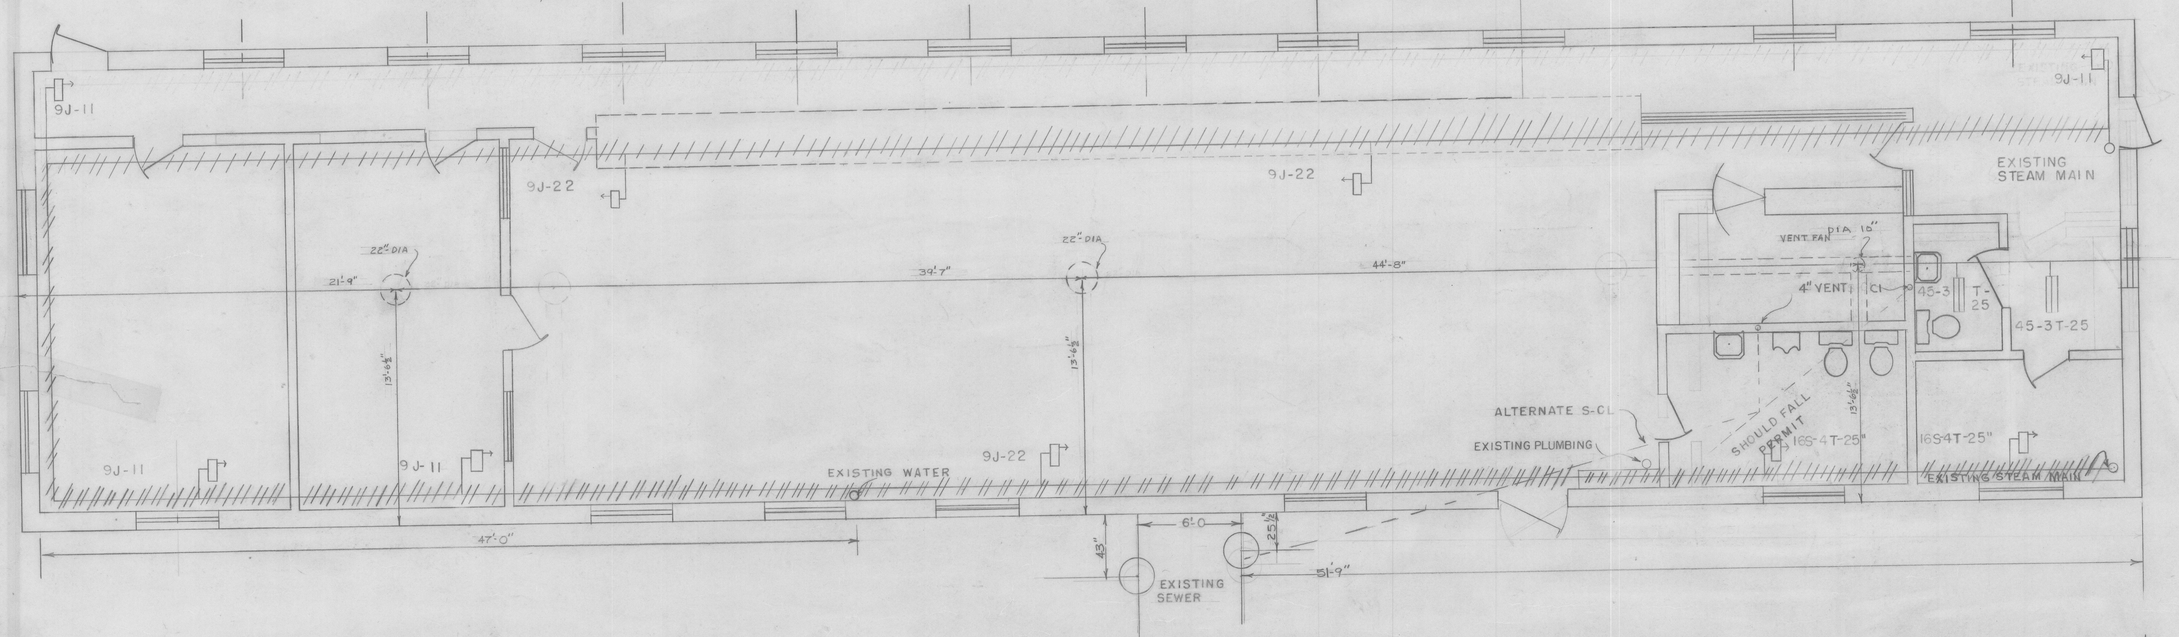

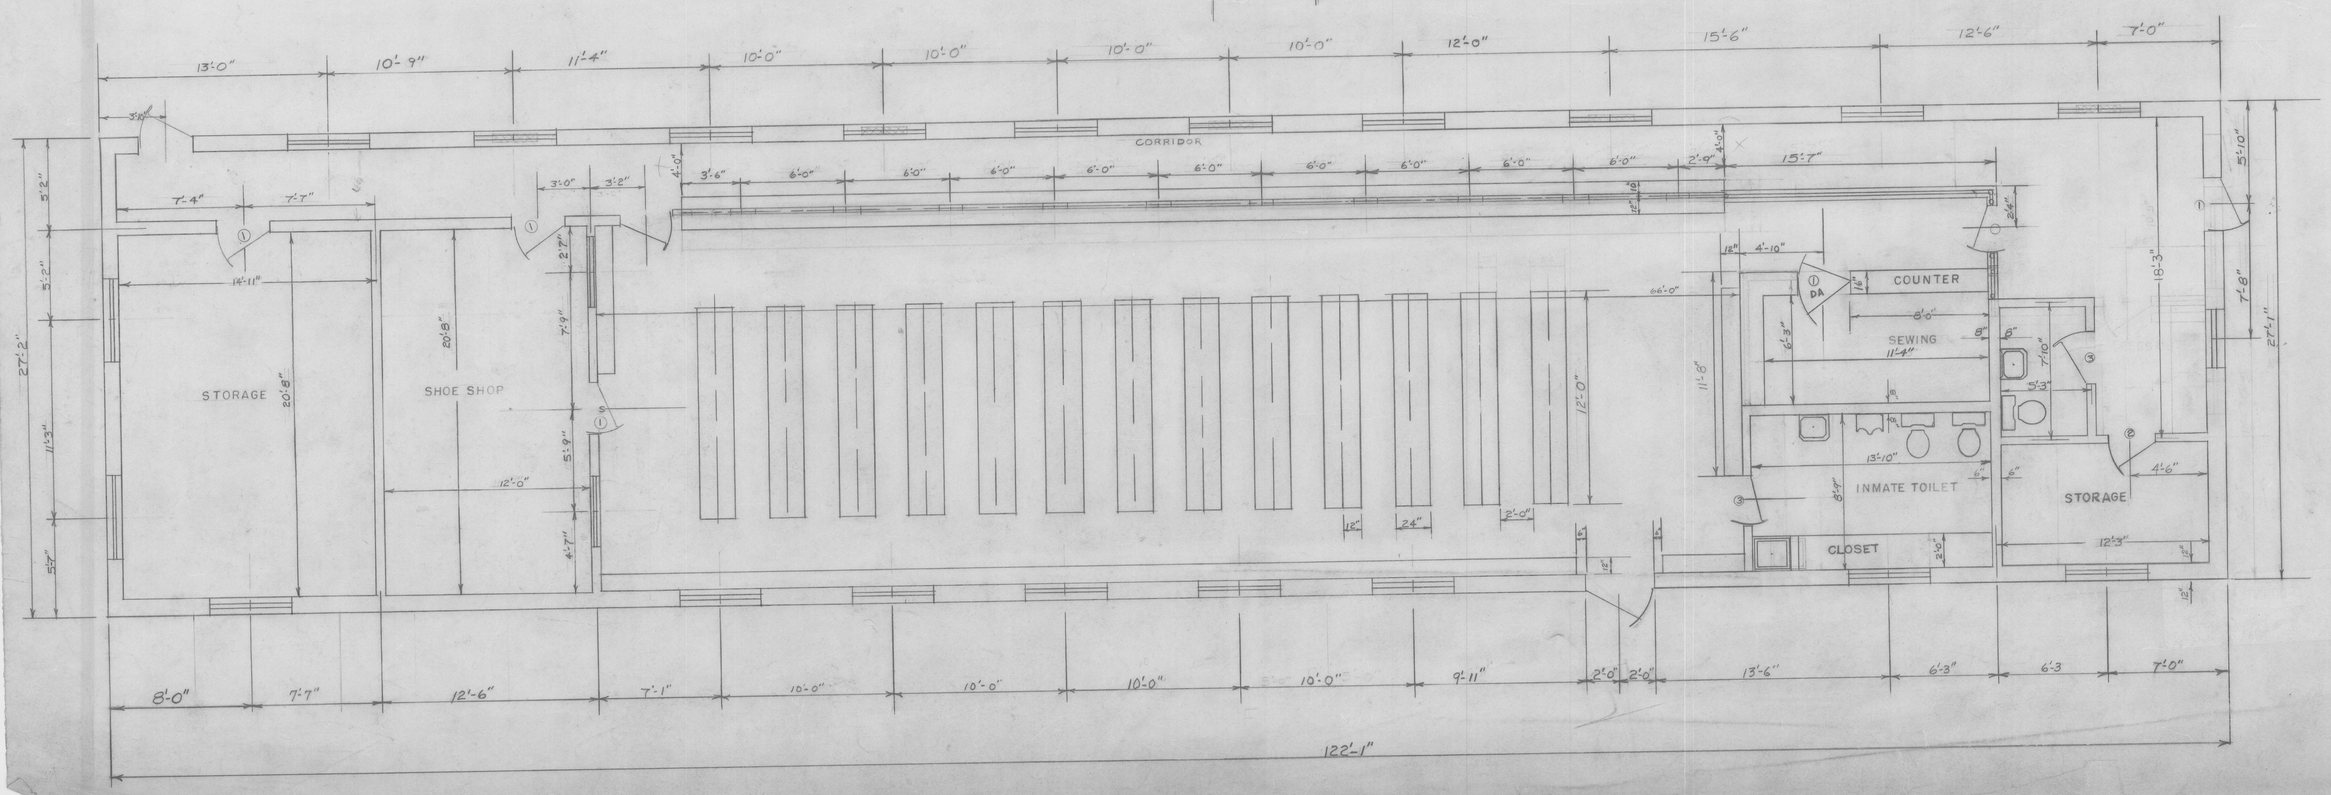

CEN-XX-72

CHECKED BY - E. SMITH