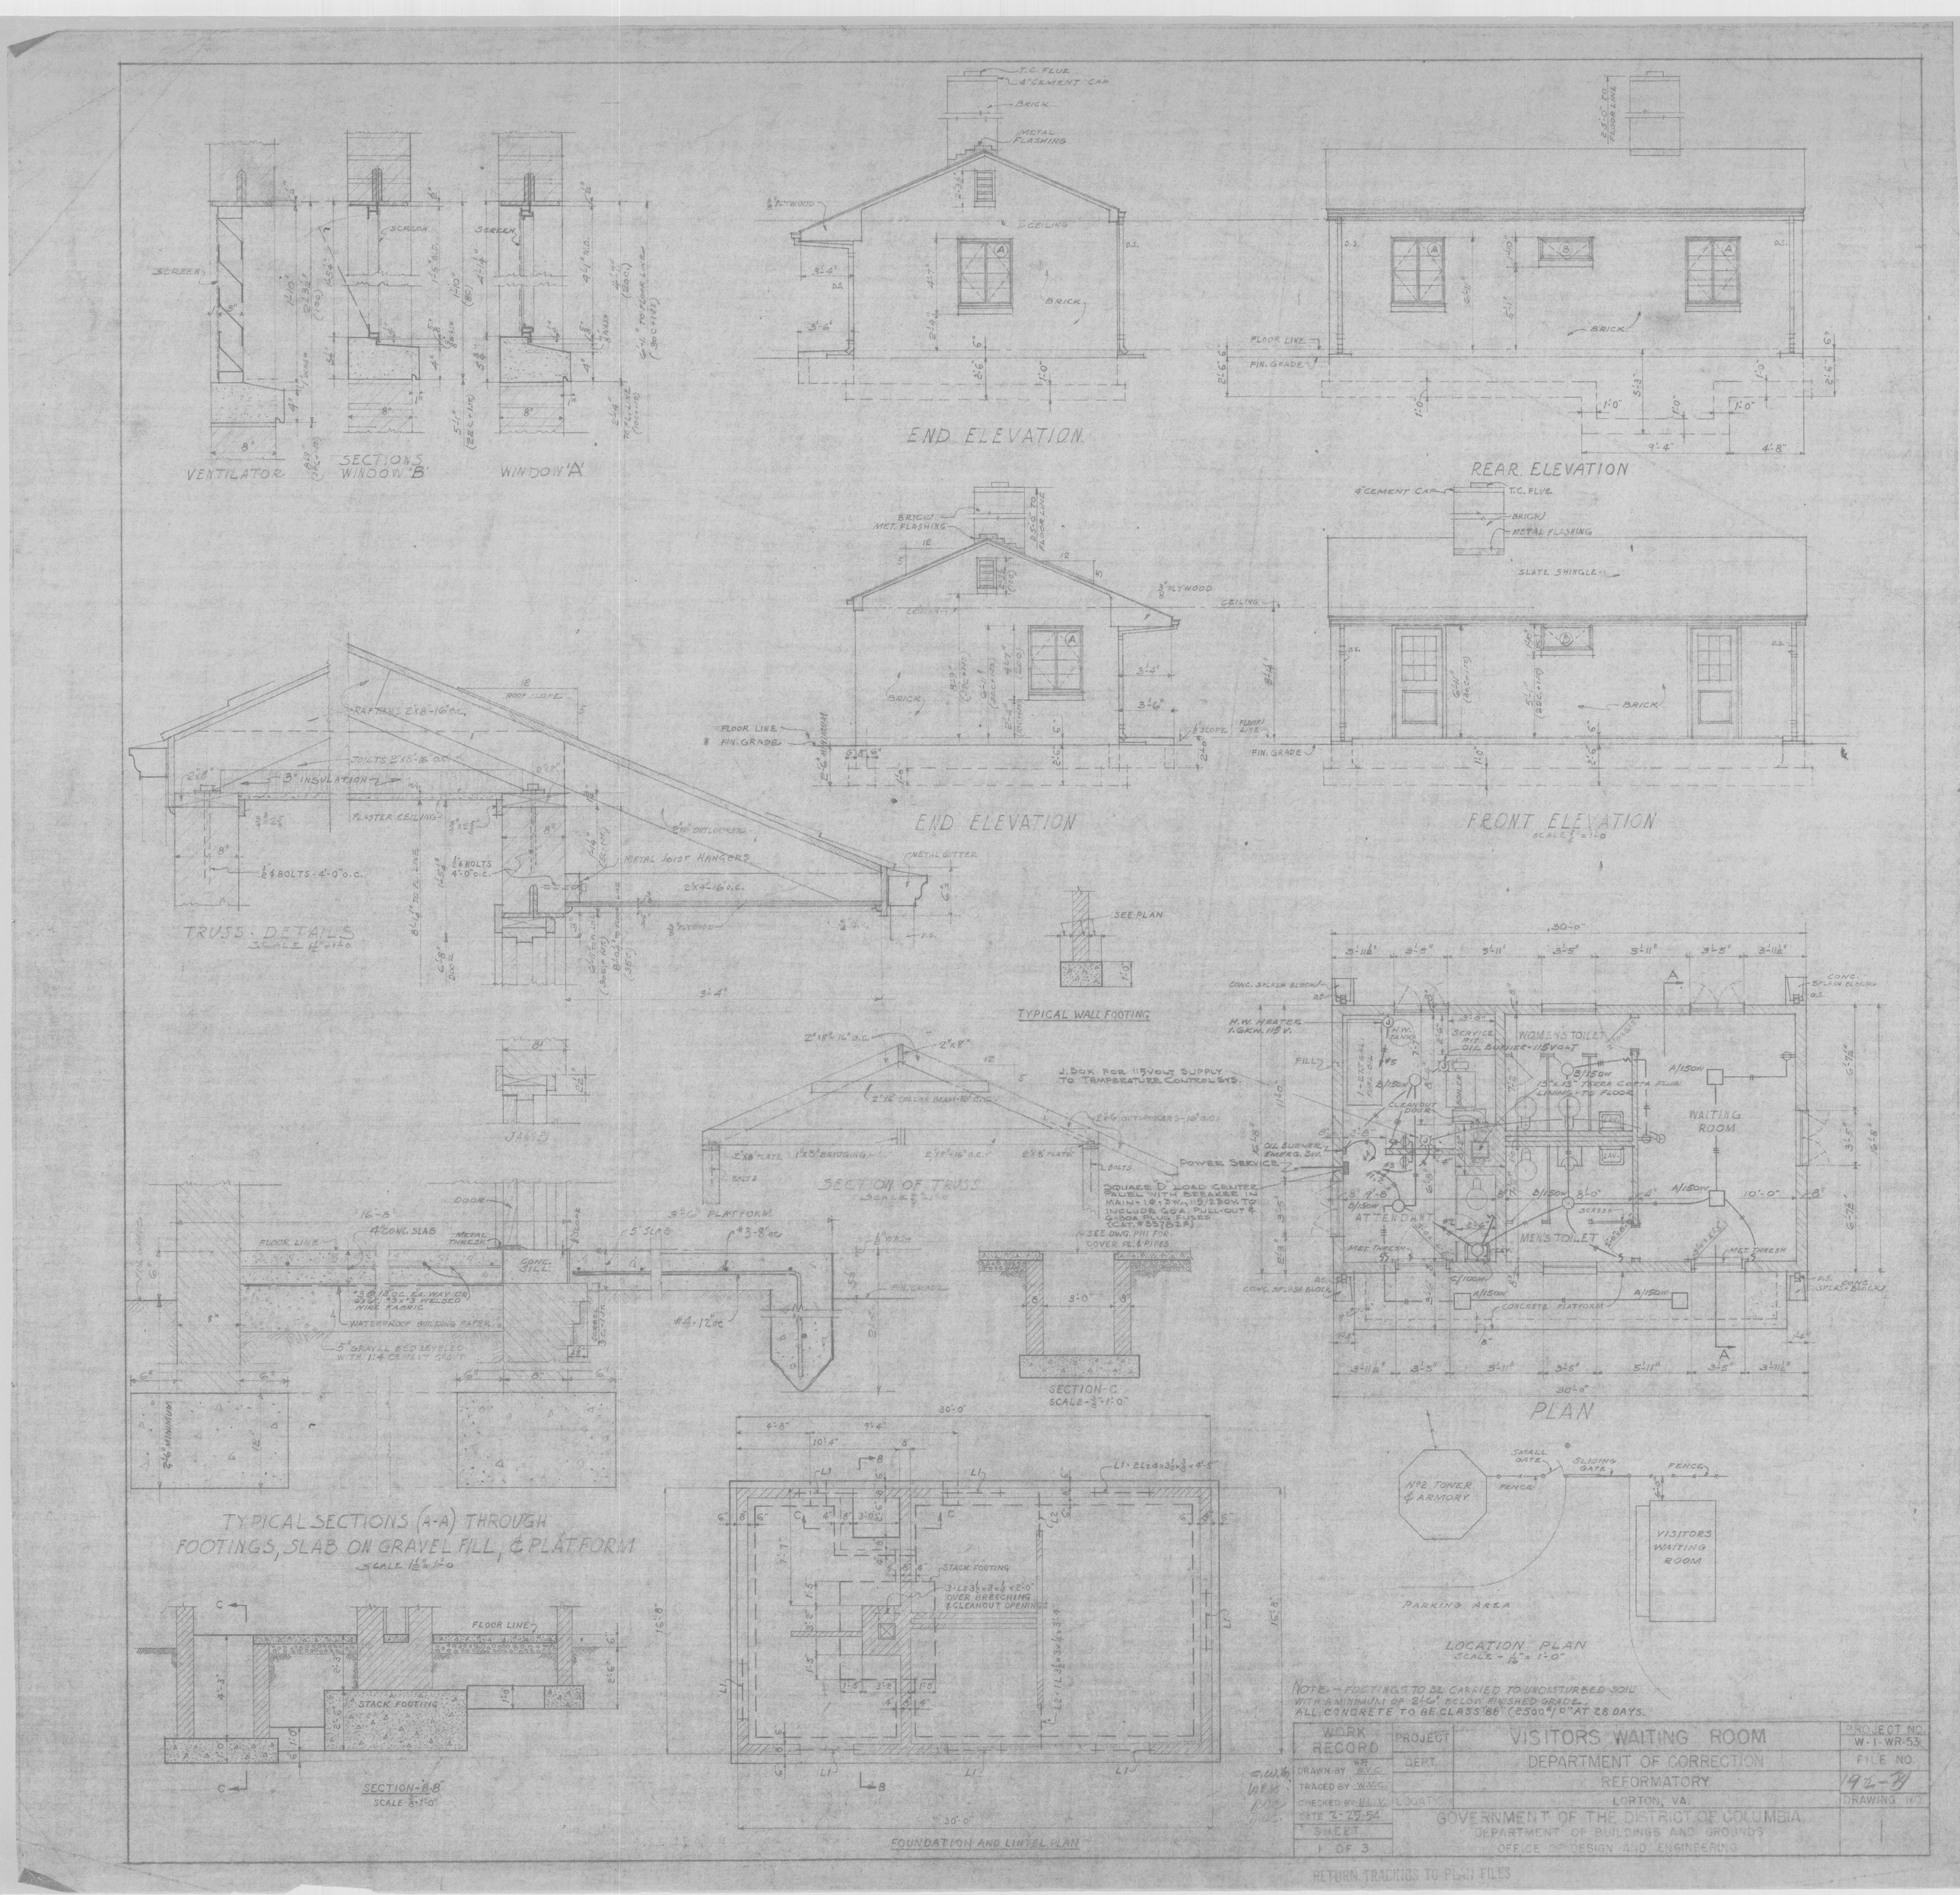
VENTILATOR
SECTIONS WINDOW 'B'
WINDOW 'A'
END ELEVATION
REAR ELEVATION
END ELEVATION
FRONT ELEVATION
SCALE 1/4" = 1'-0"
TRUSS DETAILS
TYPICAL WALL FOOTING
JAMB
SECTION OF TRUSS
SCALE 1/4" = 1'-0"
SECTION-C
SCALE 3/8" = 1'-0"
PLAN
TYPICAL SECTIONS (A-A) THROUGH FOOTINGS, SLAB ON GRAVEL FILL, & PLATFORM
SCALE 1 1/2" = 1'-0"
SECTION-B-B
SCALE 3/8" = 1'-0"
FOUNDATION AND LINTEL PLAN
LOCATION PLAN
SCALE - 1/16" = 1'-0"
NOTE - FOOTINGS TO BE CARRIED TO UNDISTURBED SOIL WITH A MINIMUM OF 2'-6" BELOW FINISHED GRADE.
ALL CONCRETE TO BE CLASS "B" (2500#/□" AT 28 DAYS.
WORK RECORD
DRAWN BY
TRACED BY
CHECKED BY
DATE 2-25-54
SHEET 1 OF 3
PROJECT
VISITORS WAITING ROOM
DEPT.
DEPARTMENT OF CORRECTION
REFORMATORY
LORTON, VA.
GOVERNMENT OF THE DISTRICT OF COLUMBIA
DEPARTMENT OF BUILDINGS AND GROUNDS
OFFICE OF DESIGN AND ENGINEERING
PROJECT NO. W-1-WR-53
FILE NO. 192-B
DRAWING NO.
RETURN TRACINGS TO PLAN FILES