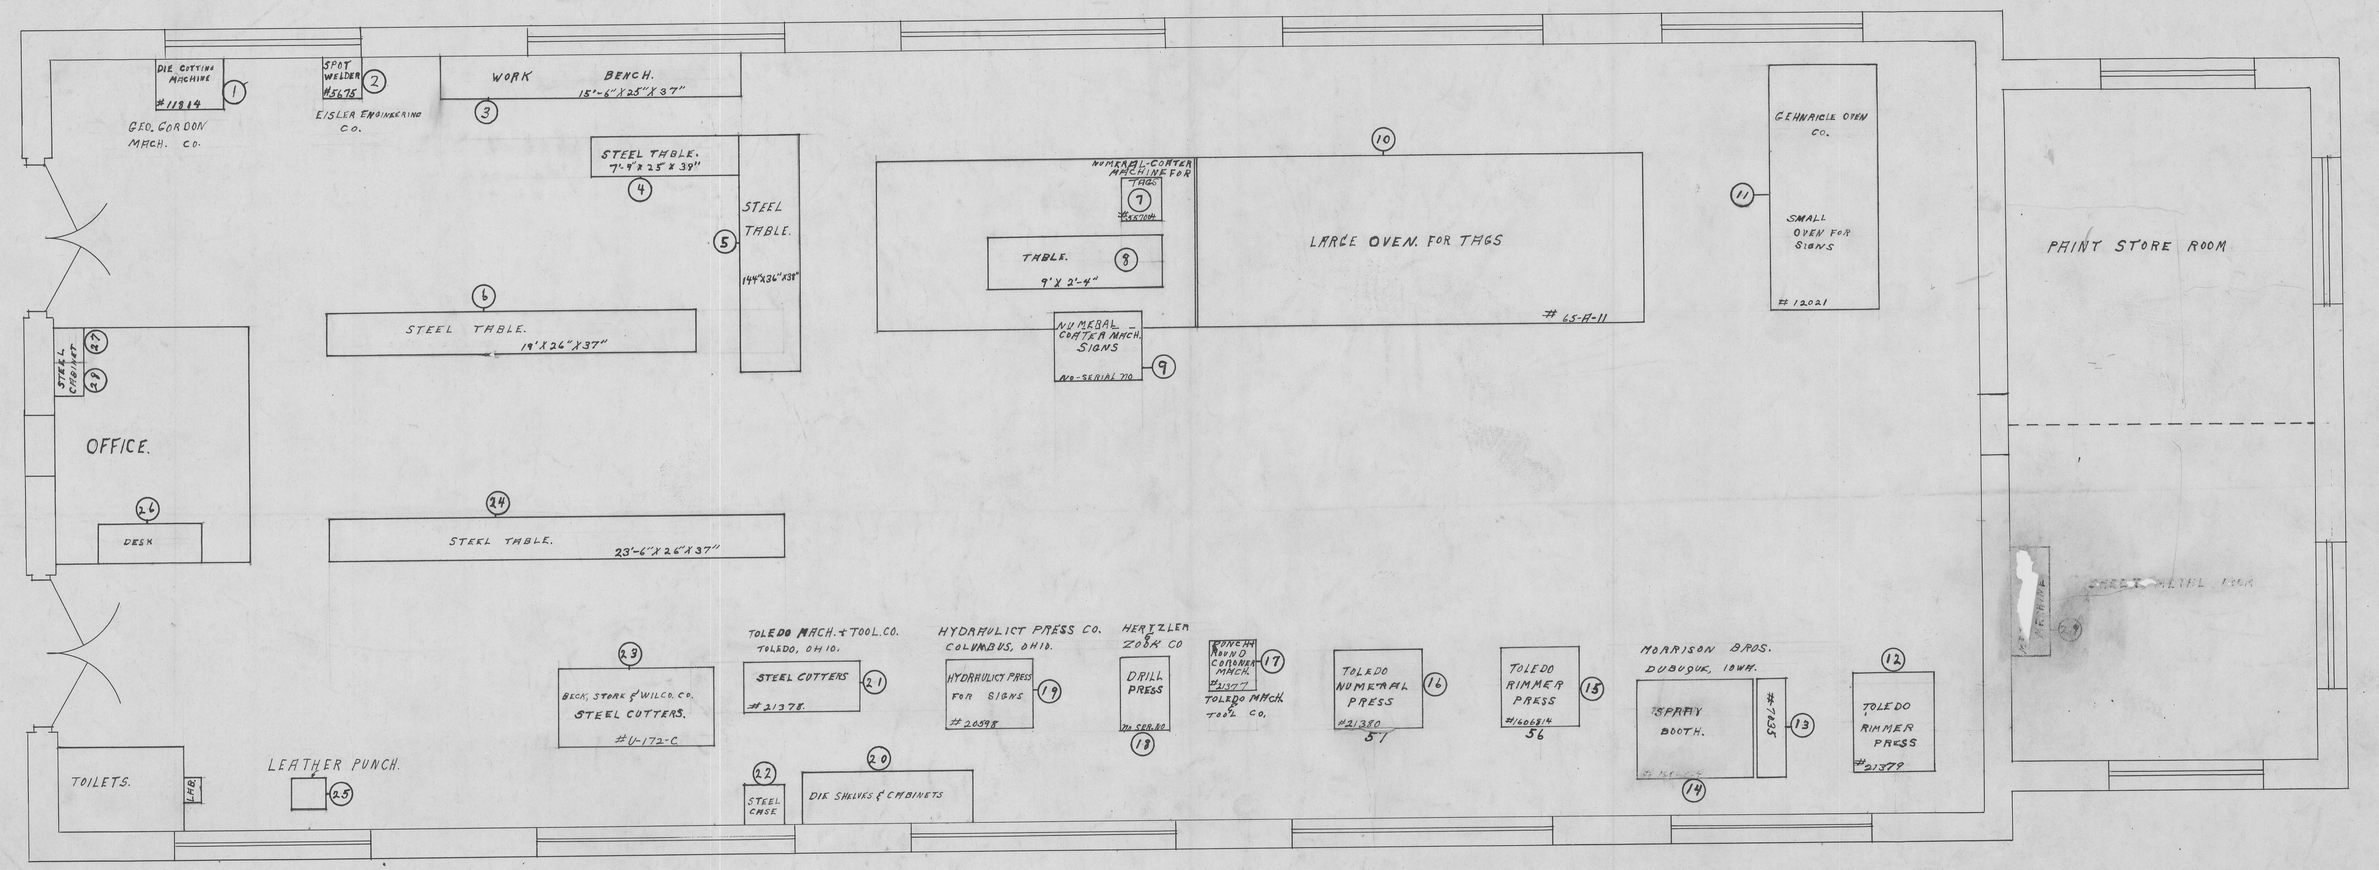

Key

T.S. = Tag Shop.
#1. = Number of Equipment.
FL.SP. = Floor Space.

INDUSTRIAL DEPARTMENT
D. C. PENAL INSTITUTIONS, LORTON
VIRGINIA.

FOR D.C.P.I. BLDG. R-19
TITLE LAYOUT OF EQUIP. TAG SHOP
SCALE 1/4" = 1'-0" | SHEET 1 | DATE 2-14-41
DRAWN BY Krause | TRACED BY Krause | CHECKED BY H.C. Slack
ACCEPTANCE:
NO. KZ 8 P-5 F-1

DRAWER # 6