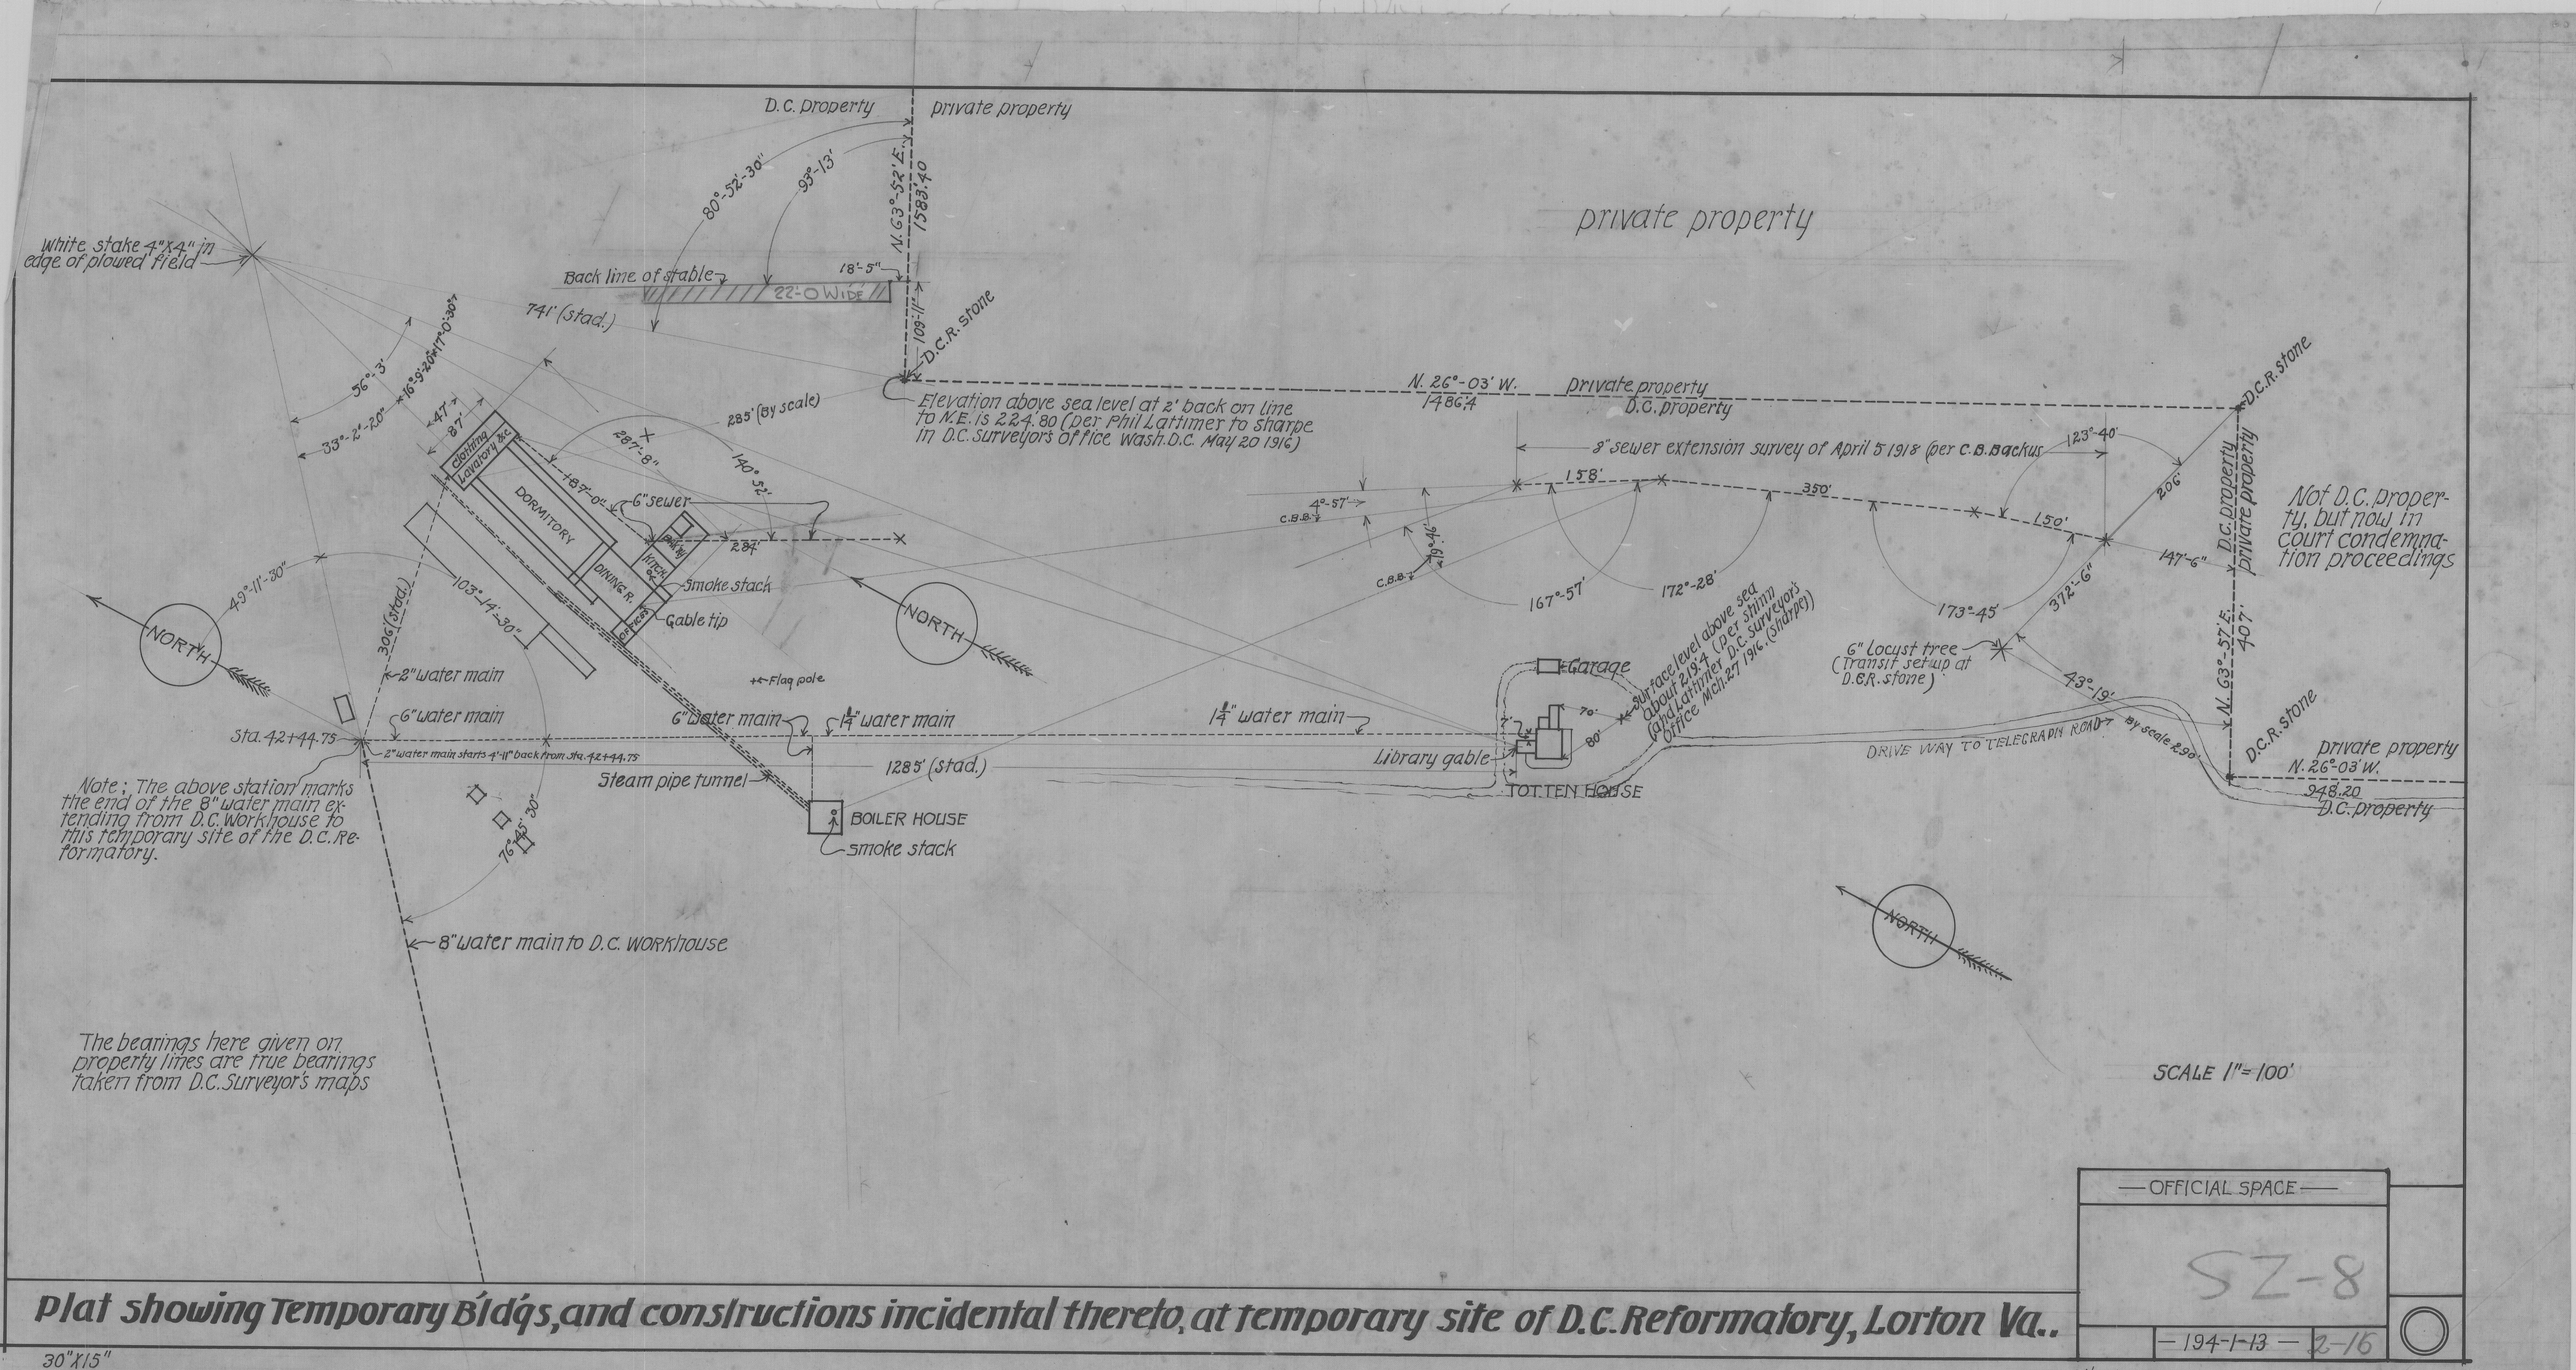

Plat showing Temporary Bldgs, and constructions incidental thereto, at temporary site of D.C. Reformatory, Lorton Va..

30"X15"

File with # 166-1-13

CEN-ND-056