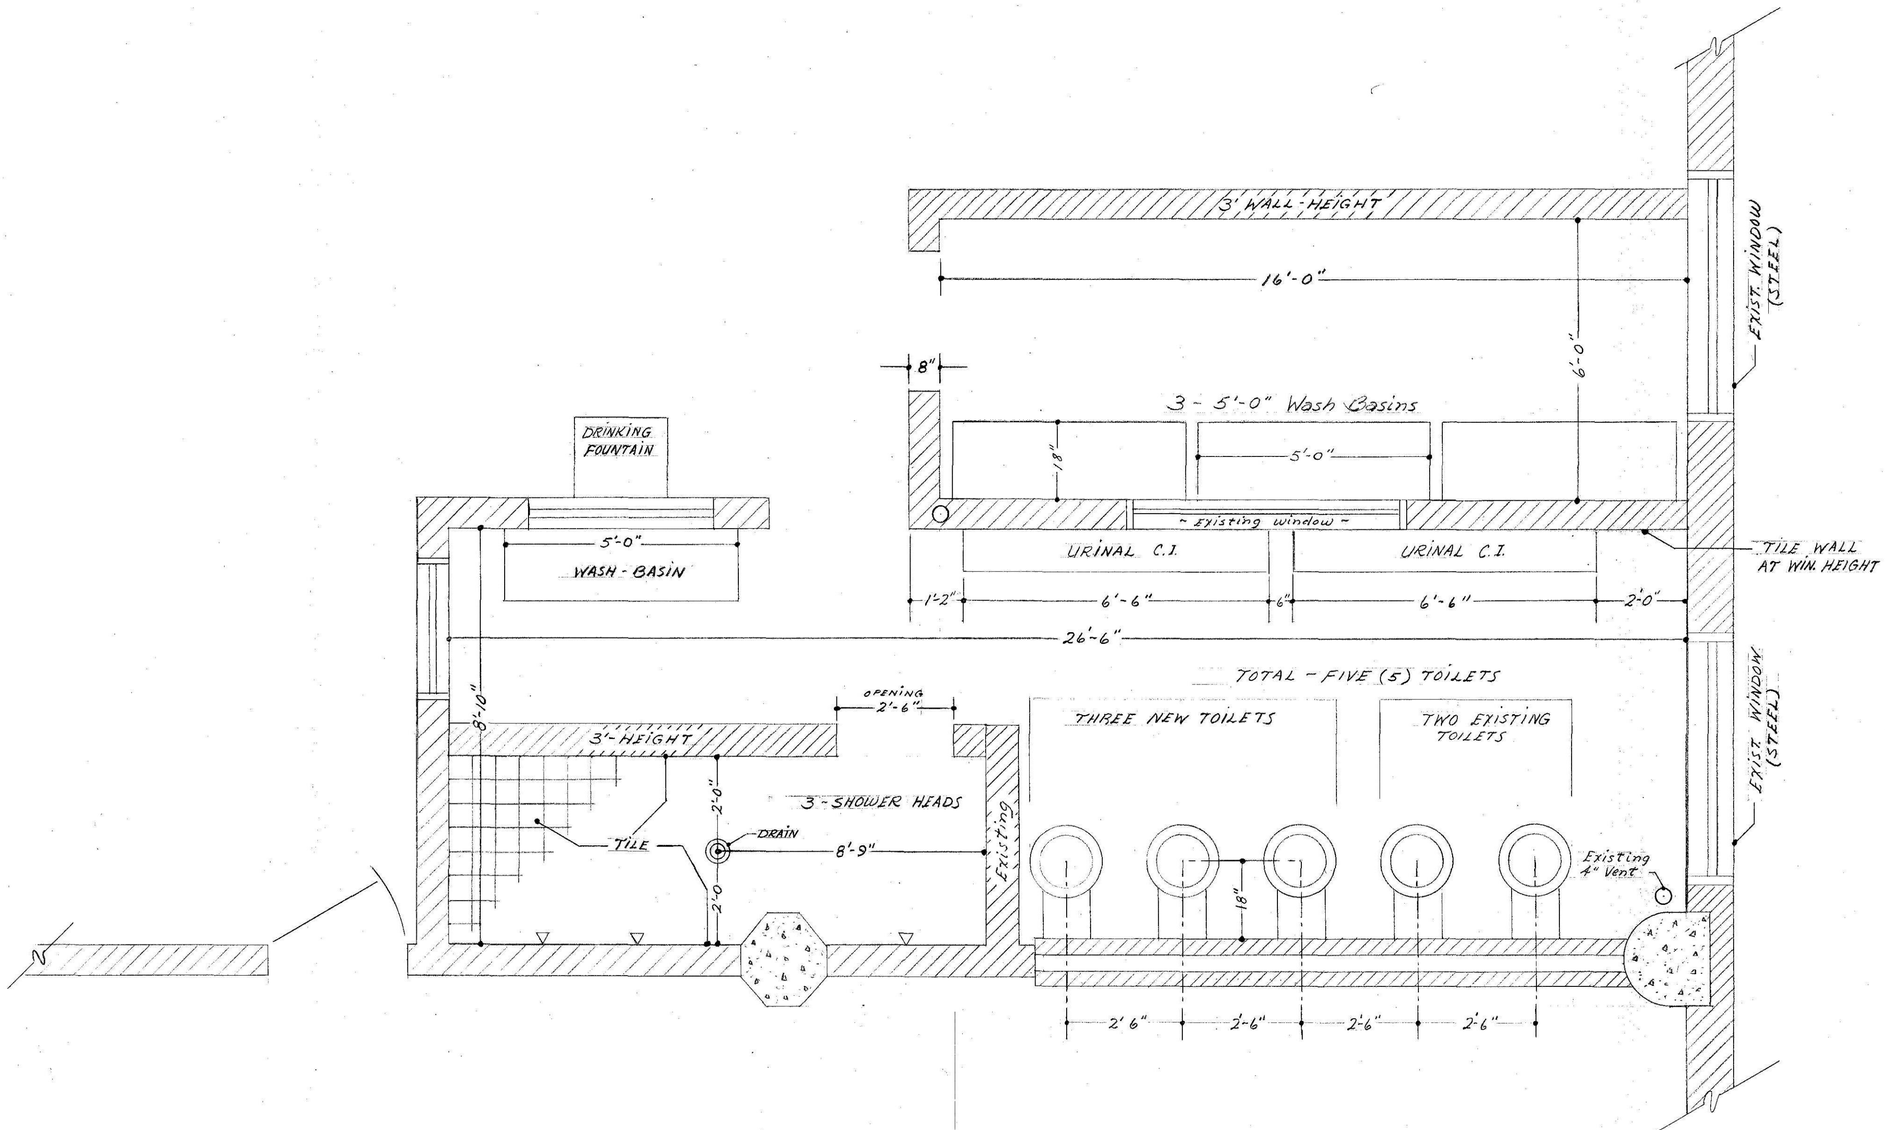

Toilet Facilities for proposed dormitory in Office area now unoccupied. — 12-14-54
Scale: 1/2" = 1'-0"

Office of Chief Engineer

Commissary Bldg Dormitory #18