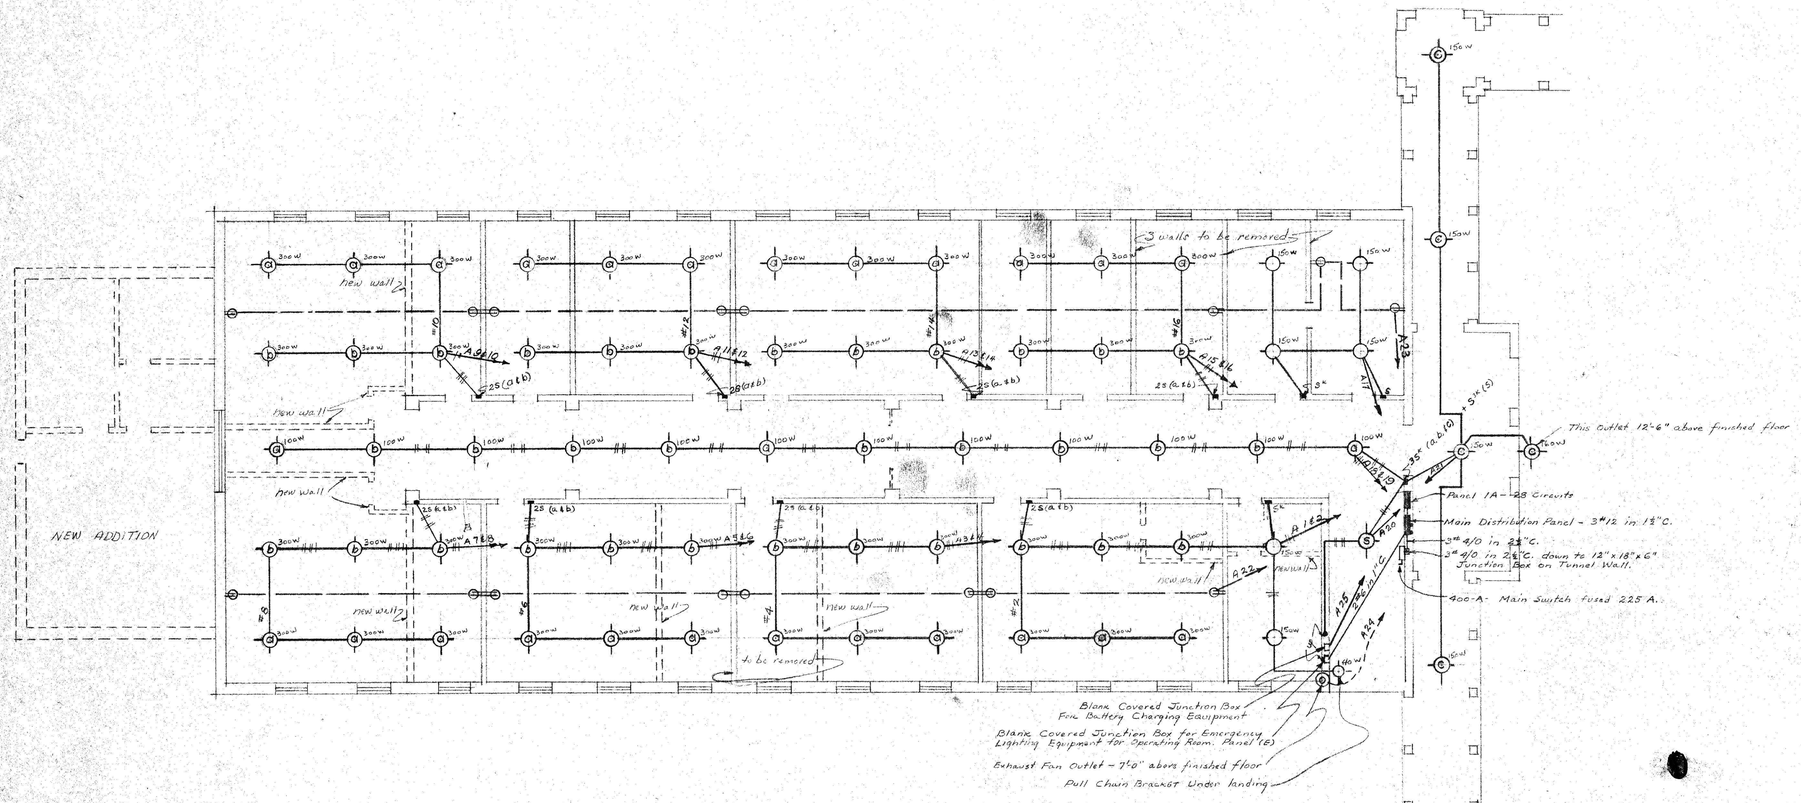

FIRST FLOOR PLAN

ACADEMIC SCHOOL ELECTRICAL DIAGRAM

Scale ⅛" = 1'-0"

CEN-XX-070