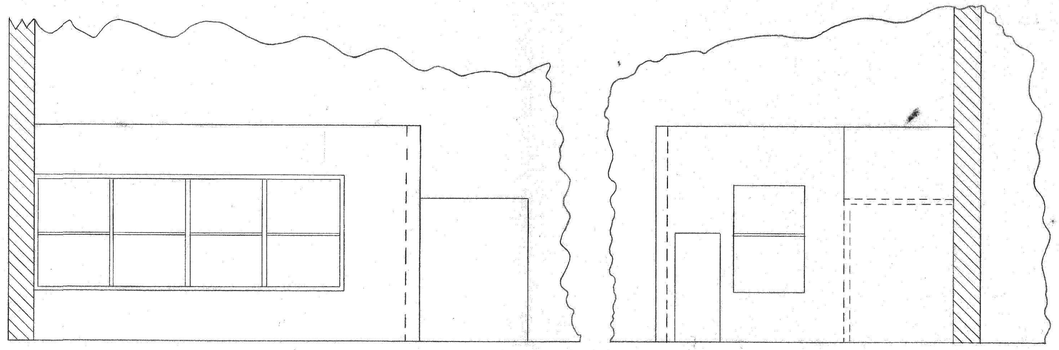

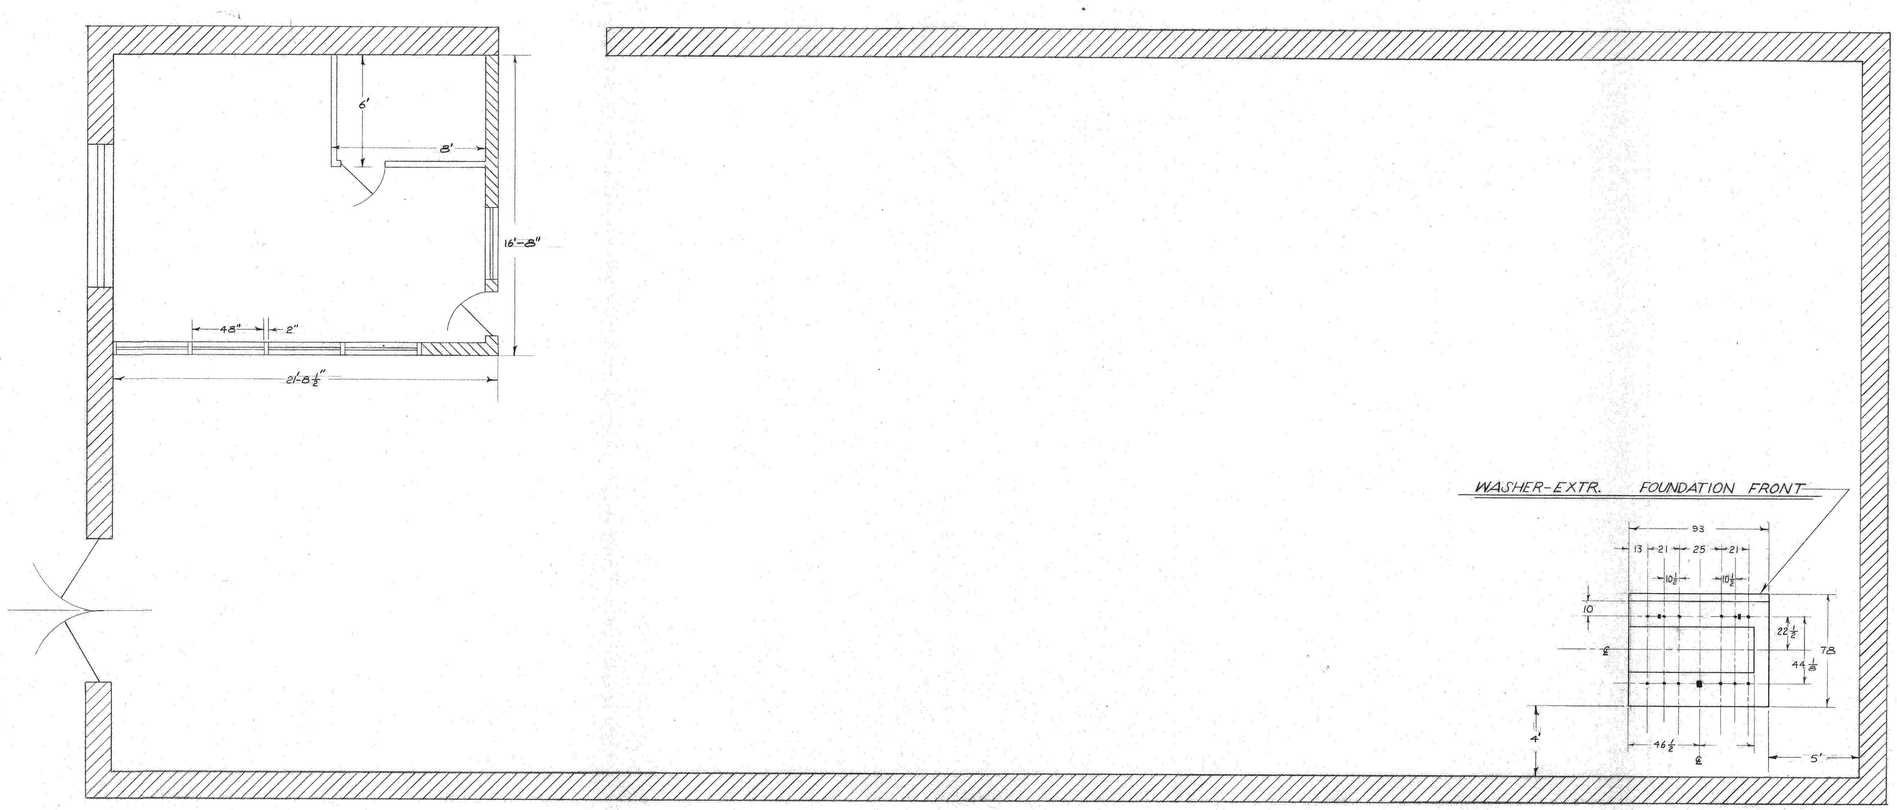

LAUNDARY-FOUNDATION

INDUSTRIES DIVISION
DEPARTMENT OF CORRECTIONS, D. C.
LORTON, VA.

DRAWN BY:	FOR
TRACED BY:	TITLE
CHECKED BY:	
APPROVED	
SUPT. OF INDUSTRIES	
REVISION DATES	
ACCEPTED BY:	SCALE / DATE
	DRAWING NUMBER
DATE	SHEET OF

CEN-XX-013