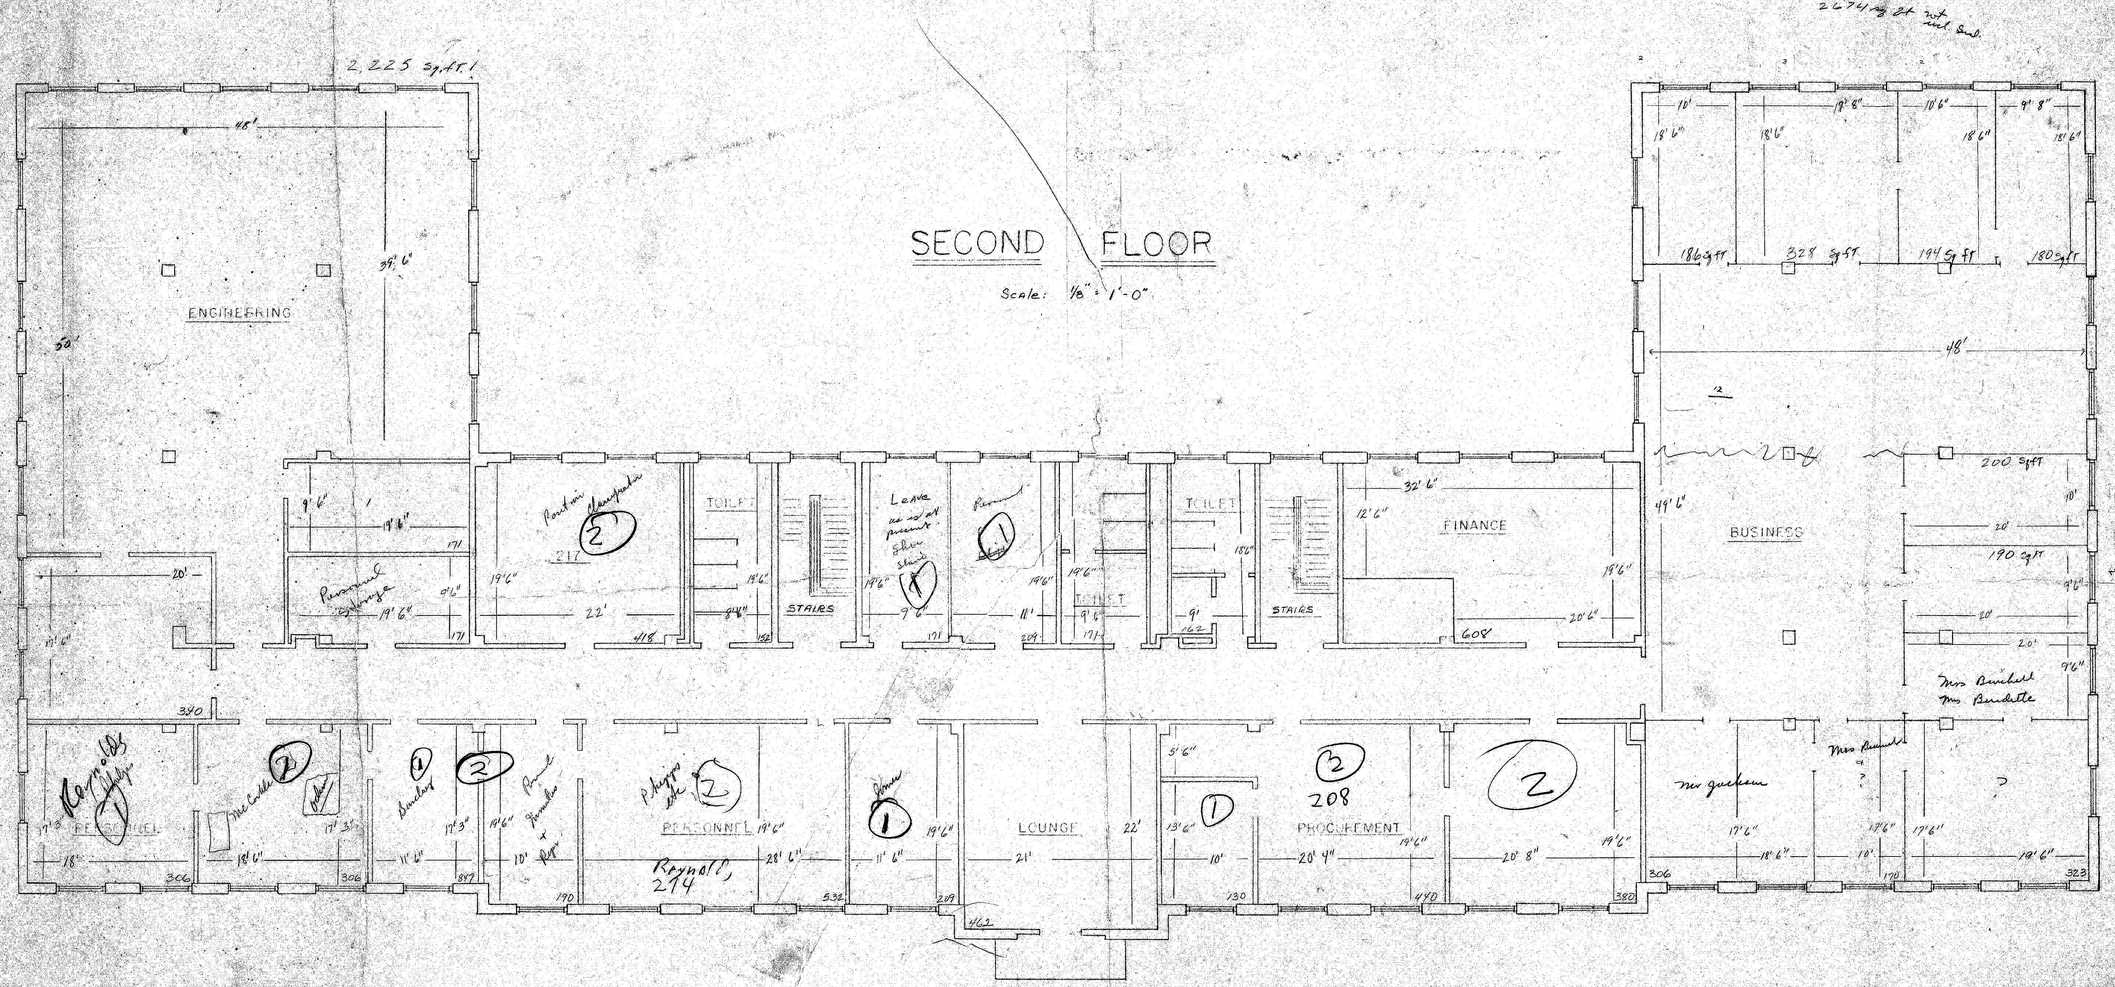
SECOND FLOOR
Scale: 1/8" = 1'-0"
2,225 sq.ft.
ENGINEERING
TOILET
STAIRS
FINANCE
BUSINESS
PERSONNEL
LOUNGE
PROCUREMENT
186 sq ft
328 sq ft
194 sq ft
180 sq ft
200 sq ft
180 sq ft
608
208

CEN-XX-118