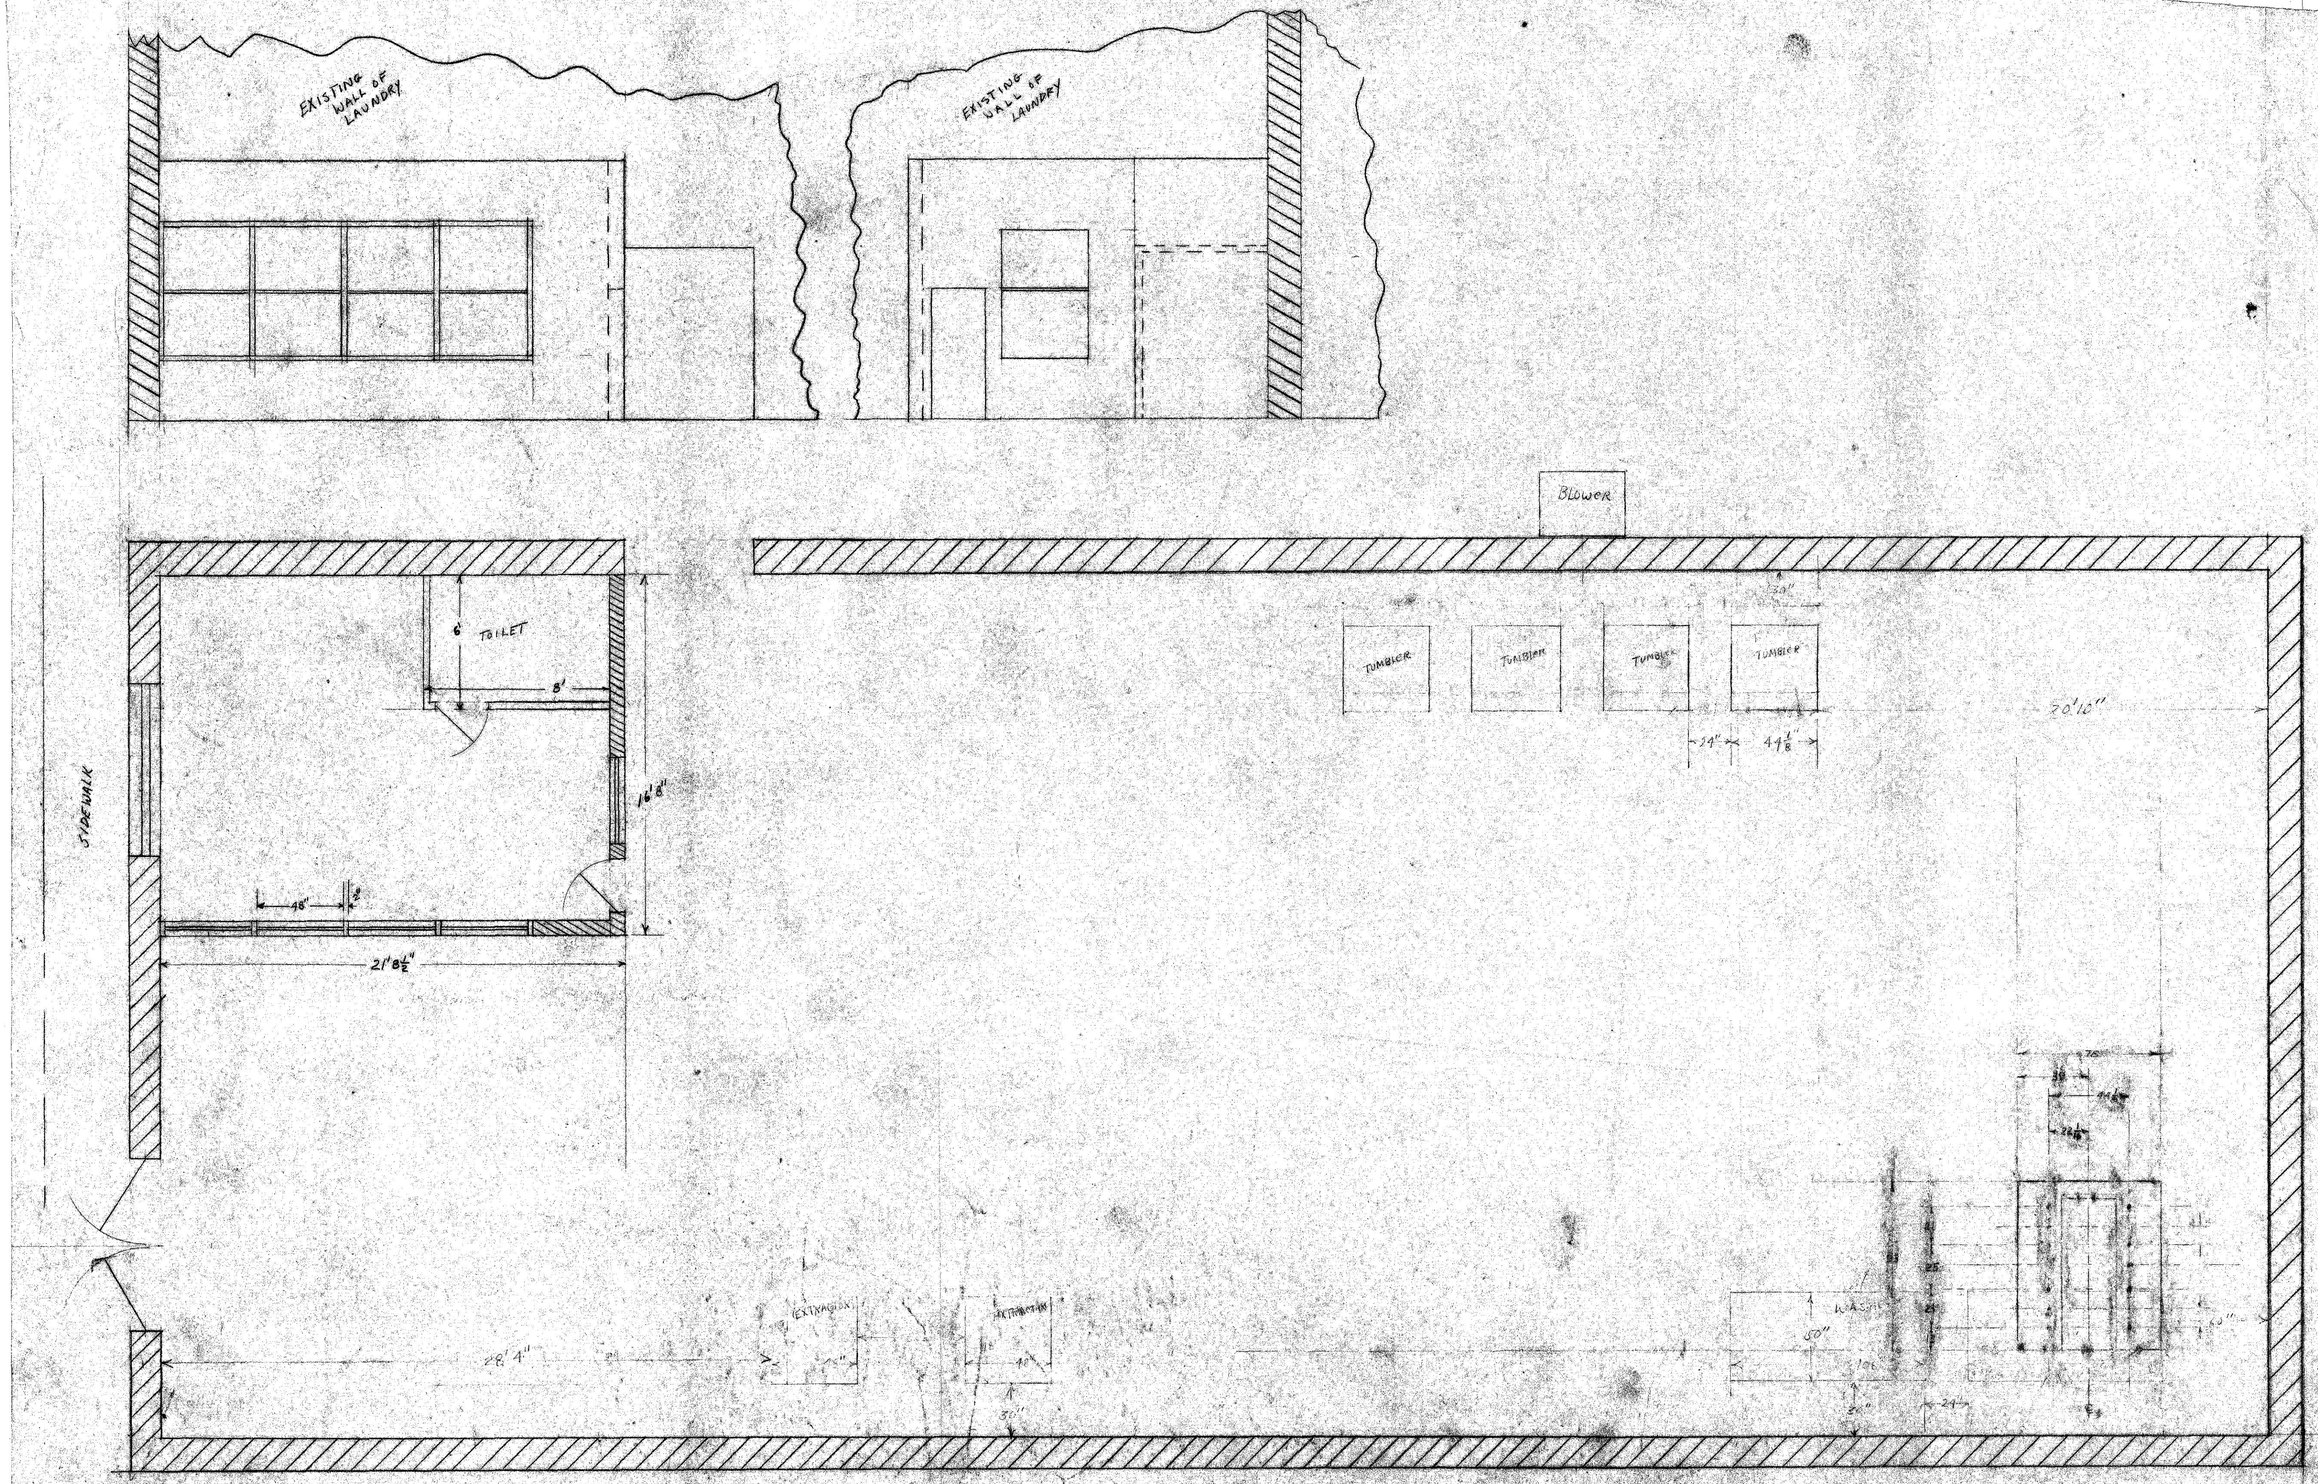

PROPOSED LAYOUT OF MACHINERY FOR LAUNDRY
SCALE $\frac{1}{4}$" = 1'

CEN-XX-012