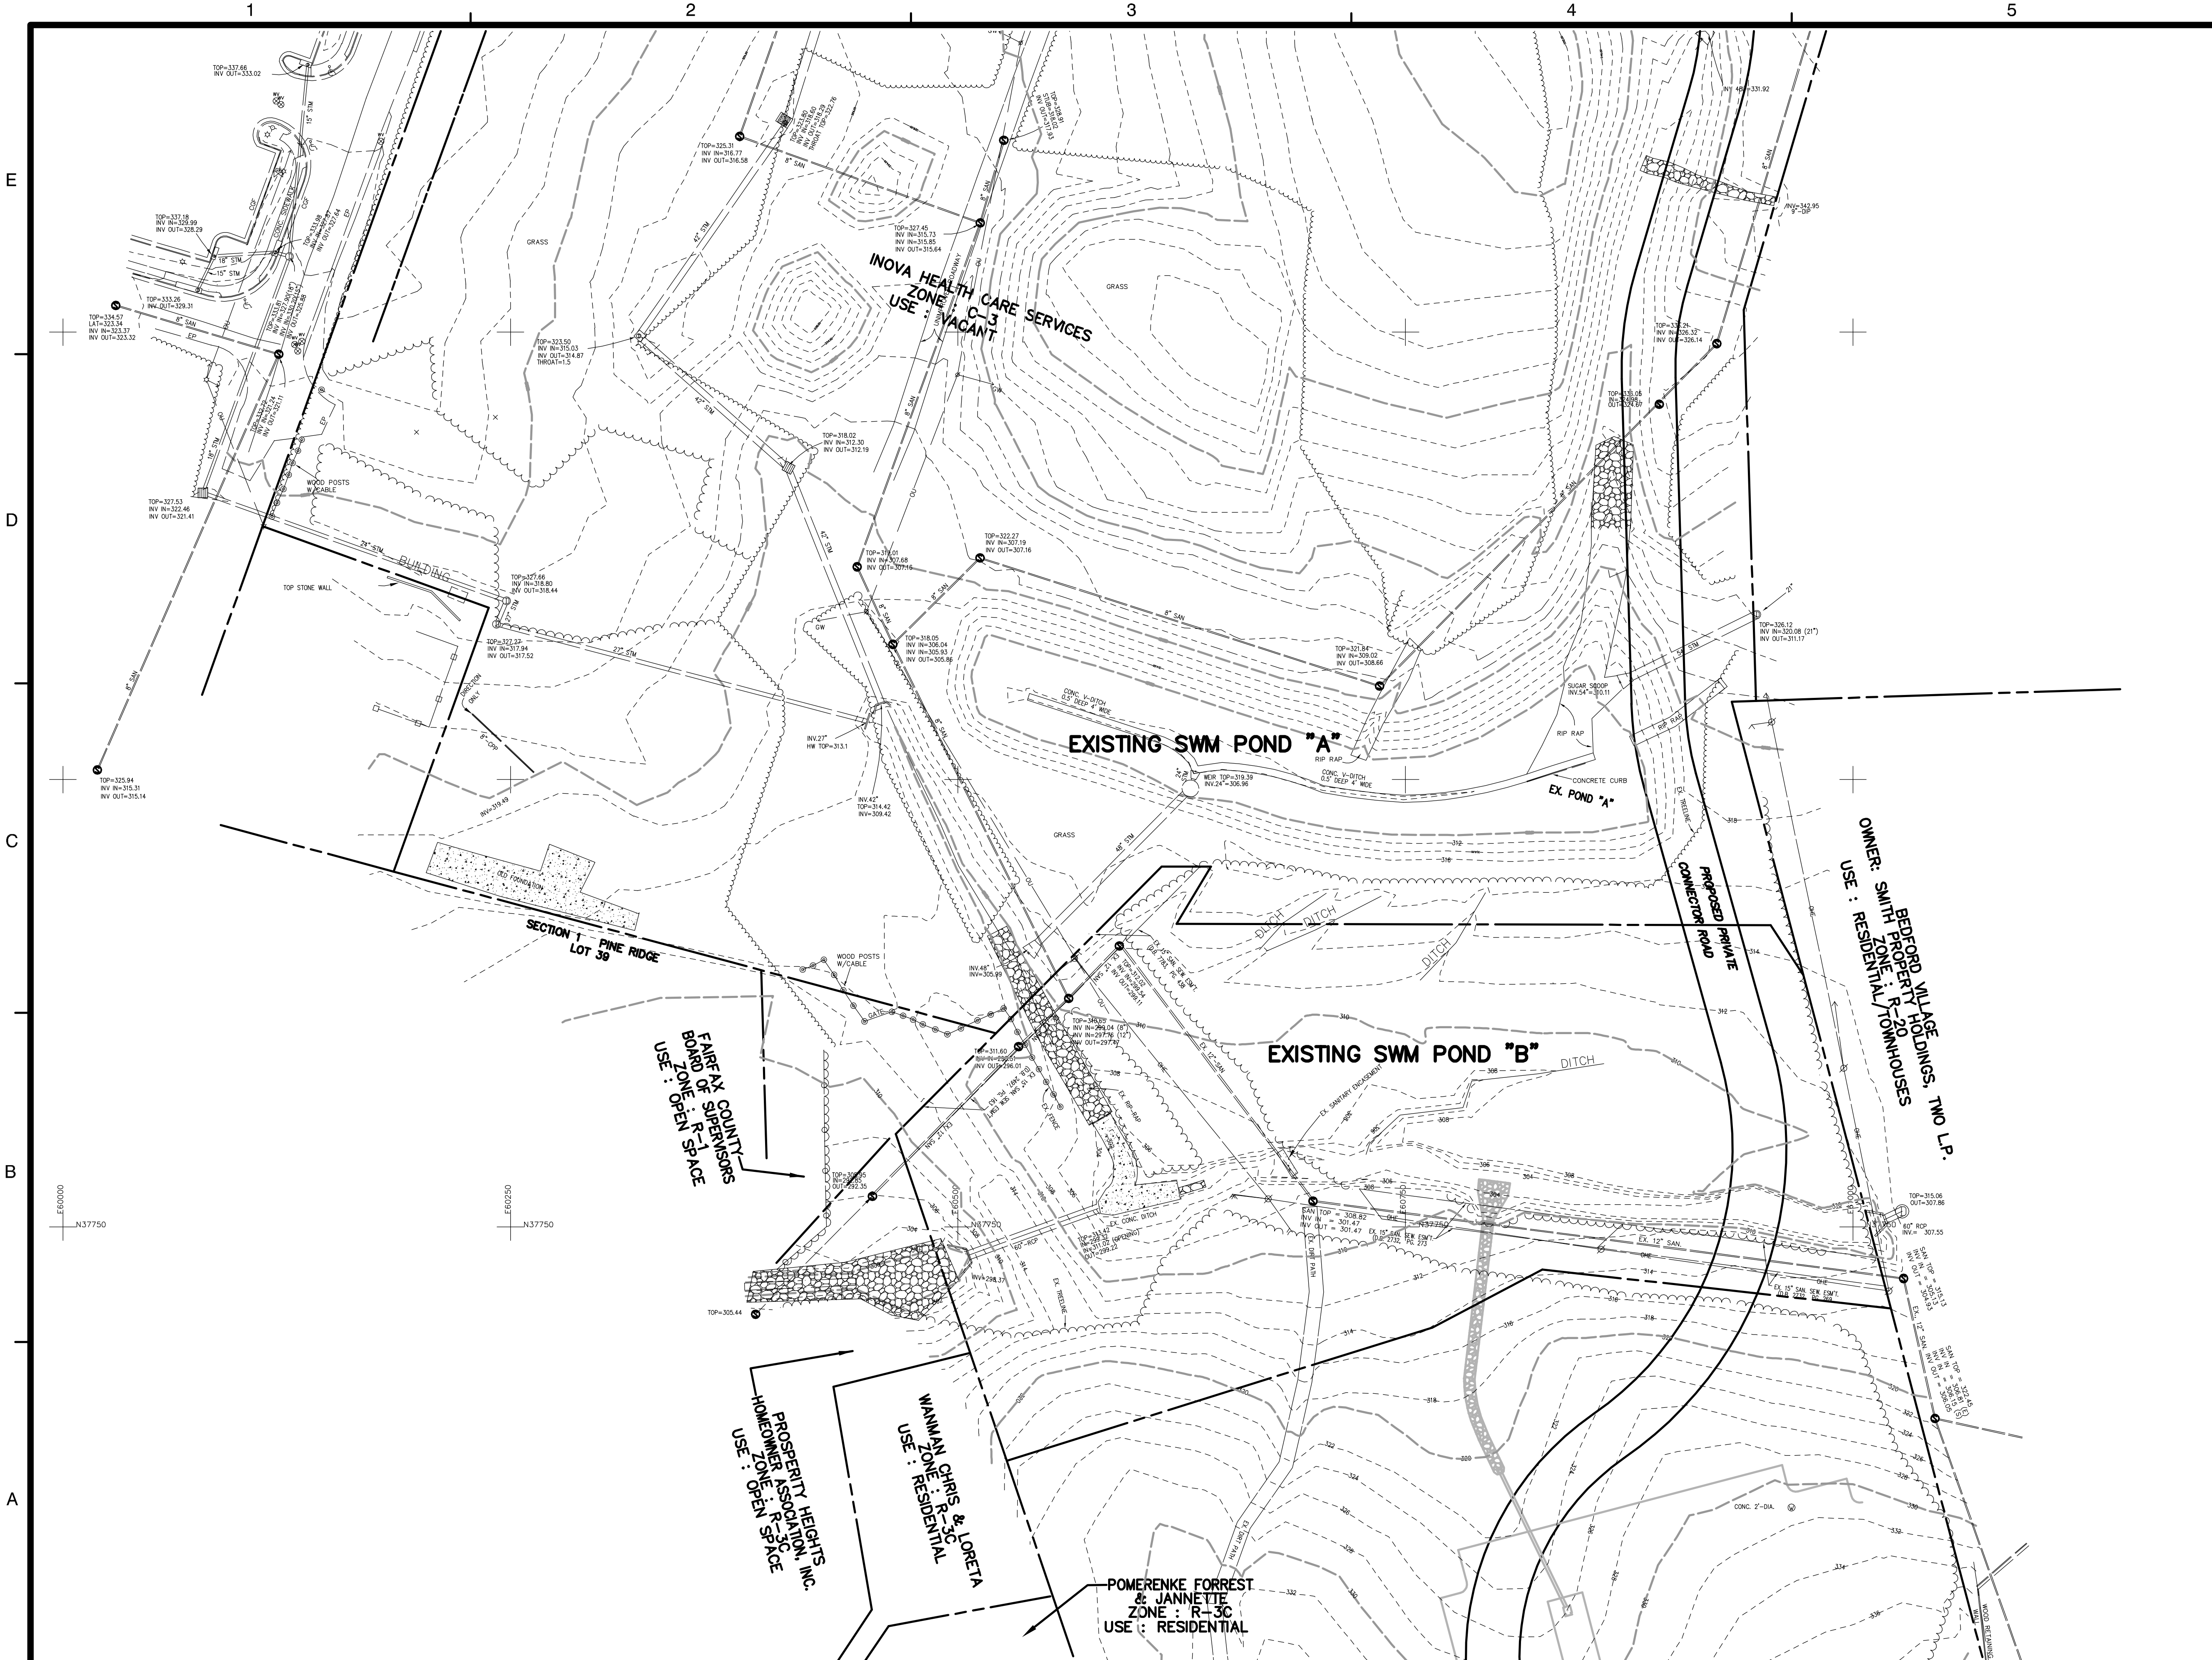

Dewberry

Dewberry & Davis LLC
8403 ARLINGTON BLVD.
FAIRFAX, VA 22031
PHONE: 703.849.0100
FAX: 703.849.0519
www.dewberry.com

INOVA WILLOW OAKS

PROVIDENCE DISTRICT
FAIRFAX COUNTY, VIRGINIA

SEAL

KEY PLAN

SCALE
0' 40' 80'

No.	DATE	BY	Description

REVISIONS

DRAWN BY SCC
APPROVED BY
CHECKED BY
DATE March 25, 2008

TITLE
Inova
Willow Oaks
Existing
Stormwater Management

PROJECT NO. M-10665

1 of 1

SHEET NO. 4 OF 8

M-10665