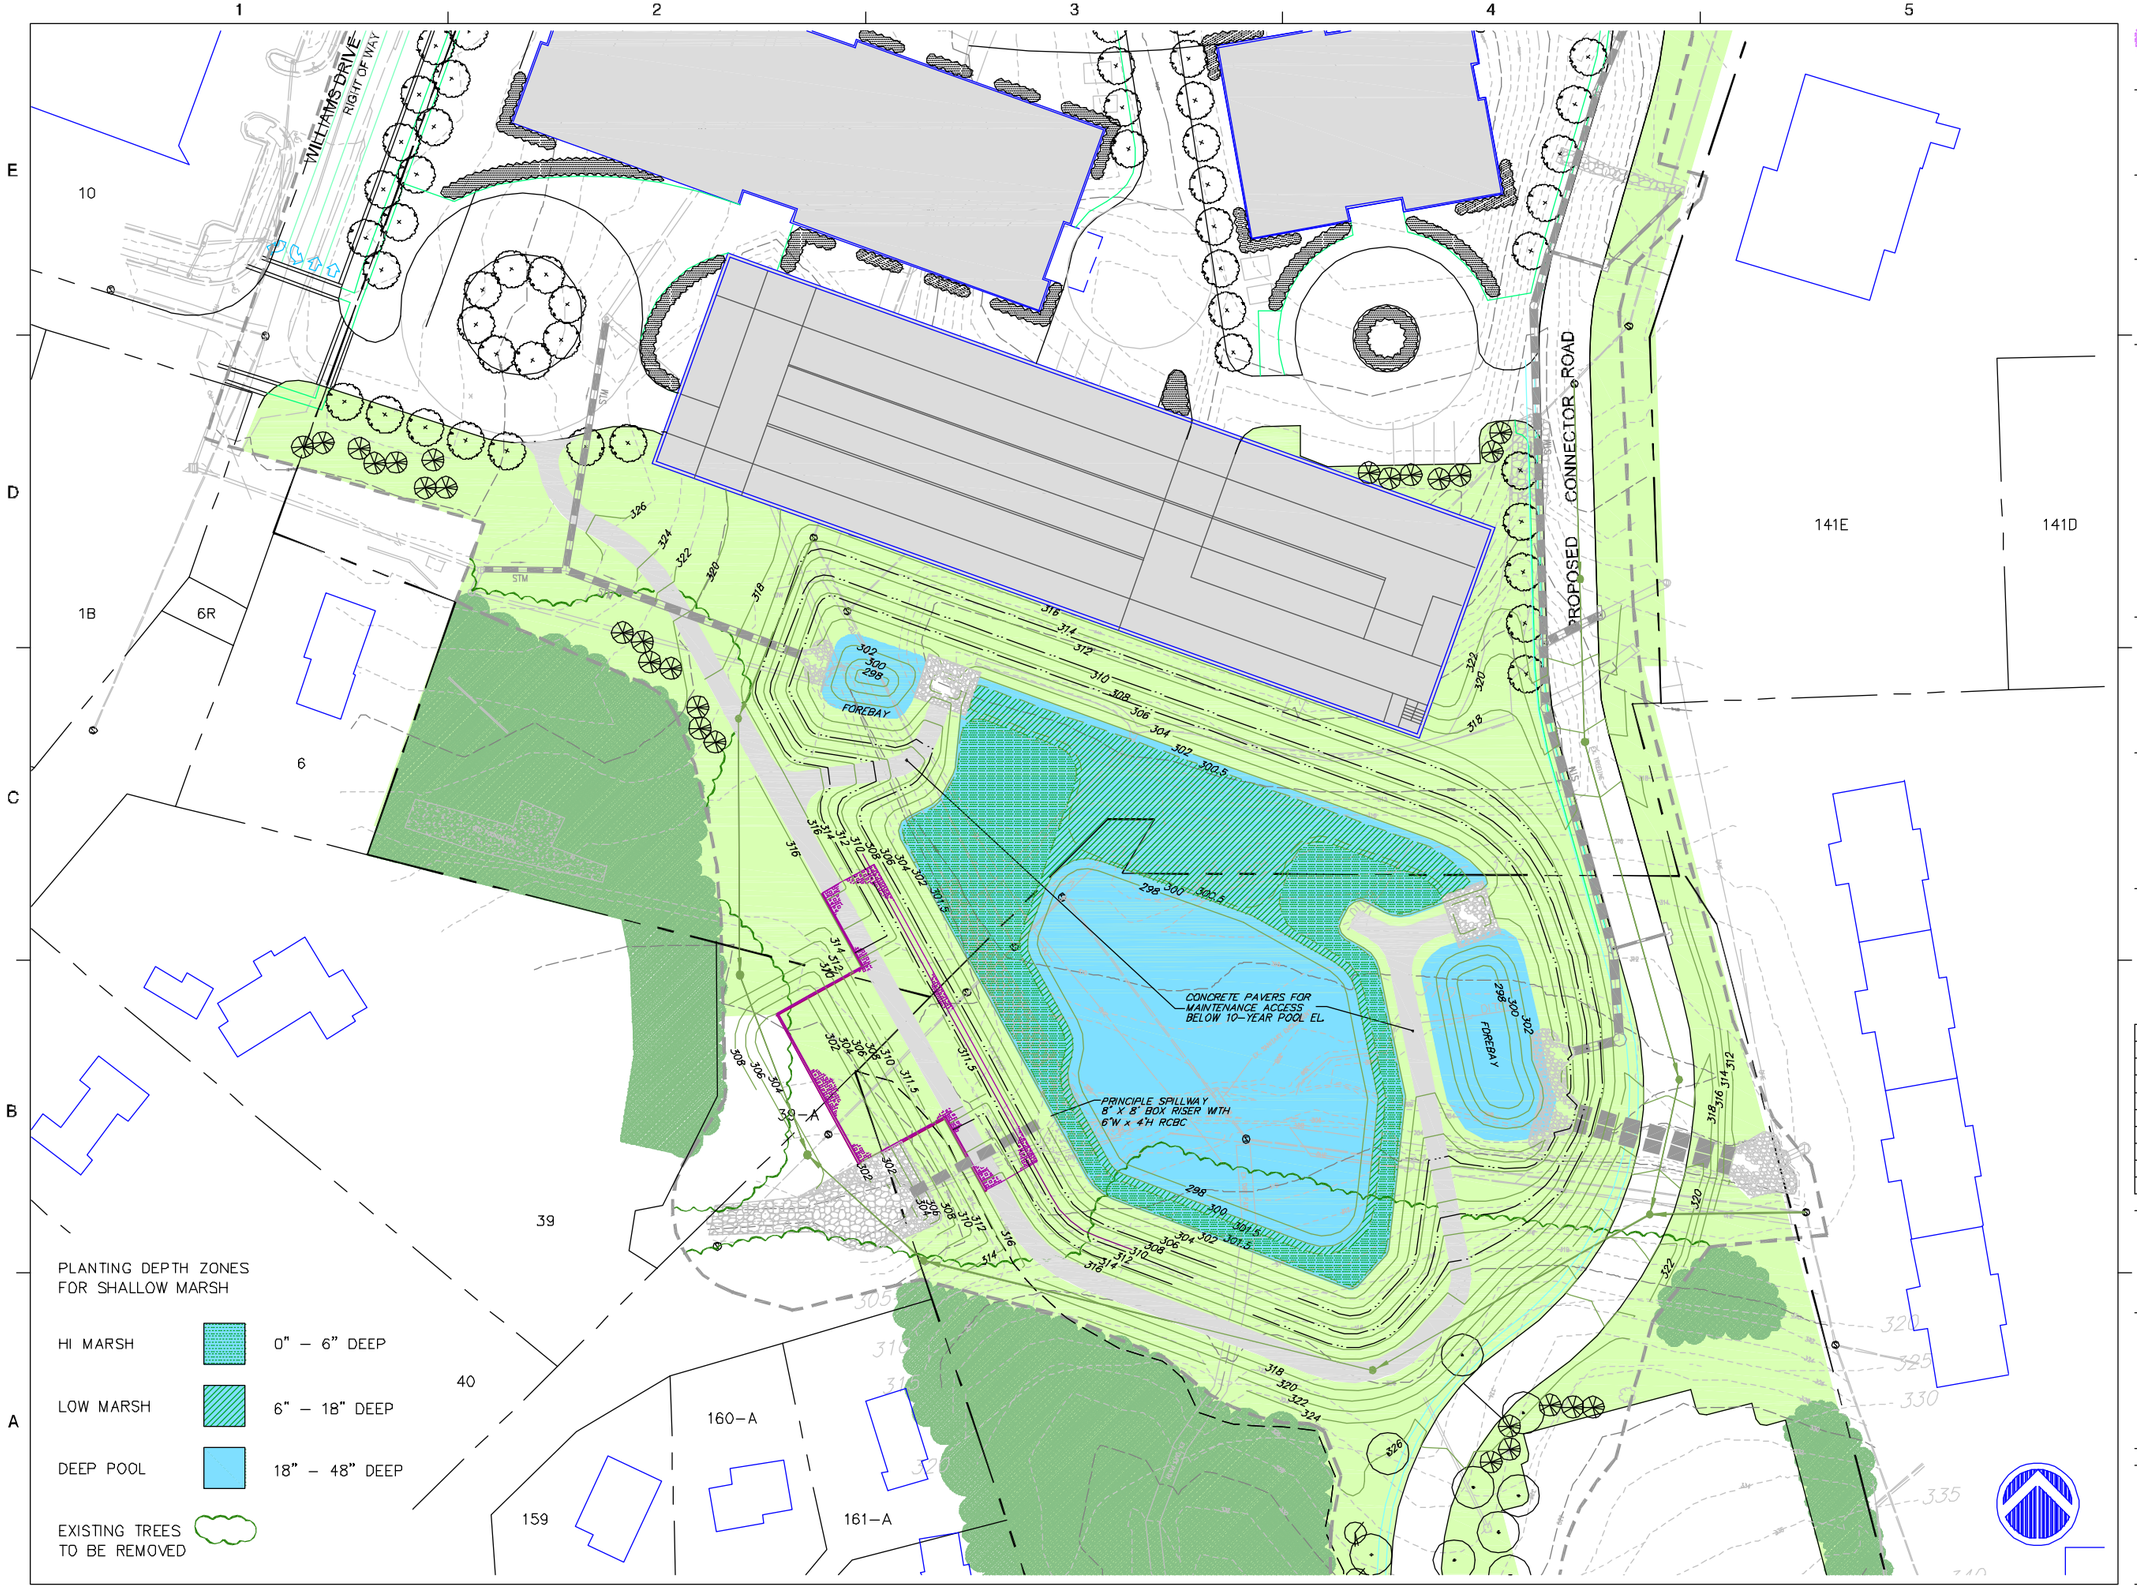

Dewberry

Dewberry & Davis LLC
8401 ARLINGTON BLVD.
FAIRFAX, VA 22031
PHONE: 703-849-0100
FAX: 703-849-0119
www.dewberry.com

INOVA
WILLOW OAKS

PARTIAL GENERALIZED
DEVELOPMENT PLAN AMENDMENT

PROVIDENCE DISTRICT
FAIRFAX COUNTY, VIRGINIA

SEAL

COMMONWEALTH OF VIRGINIA
TIMOTHY CHARLES CULLETON
Lic. No. 20112
PROFESSIONAL ENGINEER

KEY PLAN

SCALE

0 40 80

No.	DATE	BY	Description

REVISIONS

DRAWN BY SGC
APPROVED BY PGV
CHECKED BY TCC
DATE January 31, 2008

TITLE

Inova
Willow Oaks
Grading Plan
Stormwater Management

PROJECT NO.

4

SHEET NO. 4 of 9

M-10690