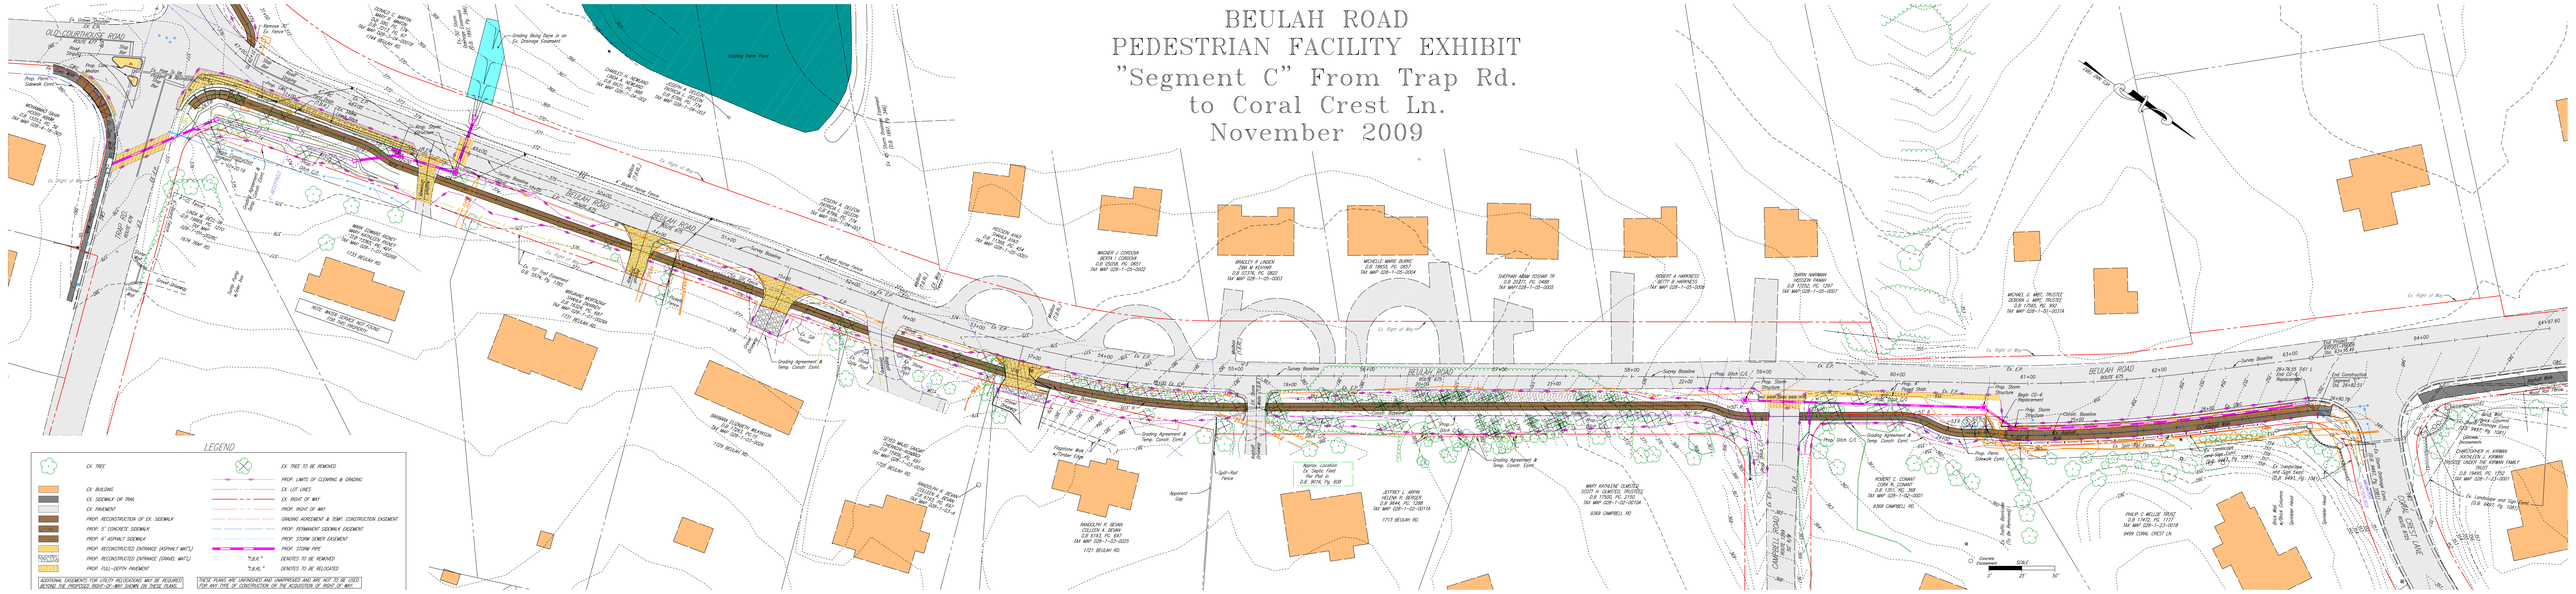BEULAH ROAD
PEDESTRIAN FACILITY EXHIBIT
"Segment C" From Trap Rd. to Coral Crest Ln.
November 2009