OLD DOMINION DRIVE / LINWAY TERRACE / BIRCH ROAD
PEDESTRIAN INTERSECTION IMPROVEMENTS
FAIRFAX COUNTY D.O.T. PROJECT #ST-000003-062

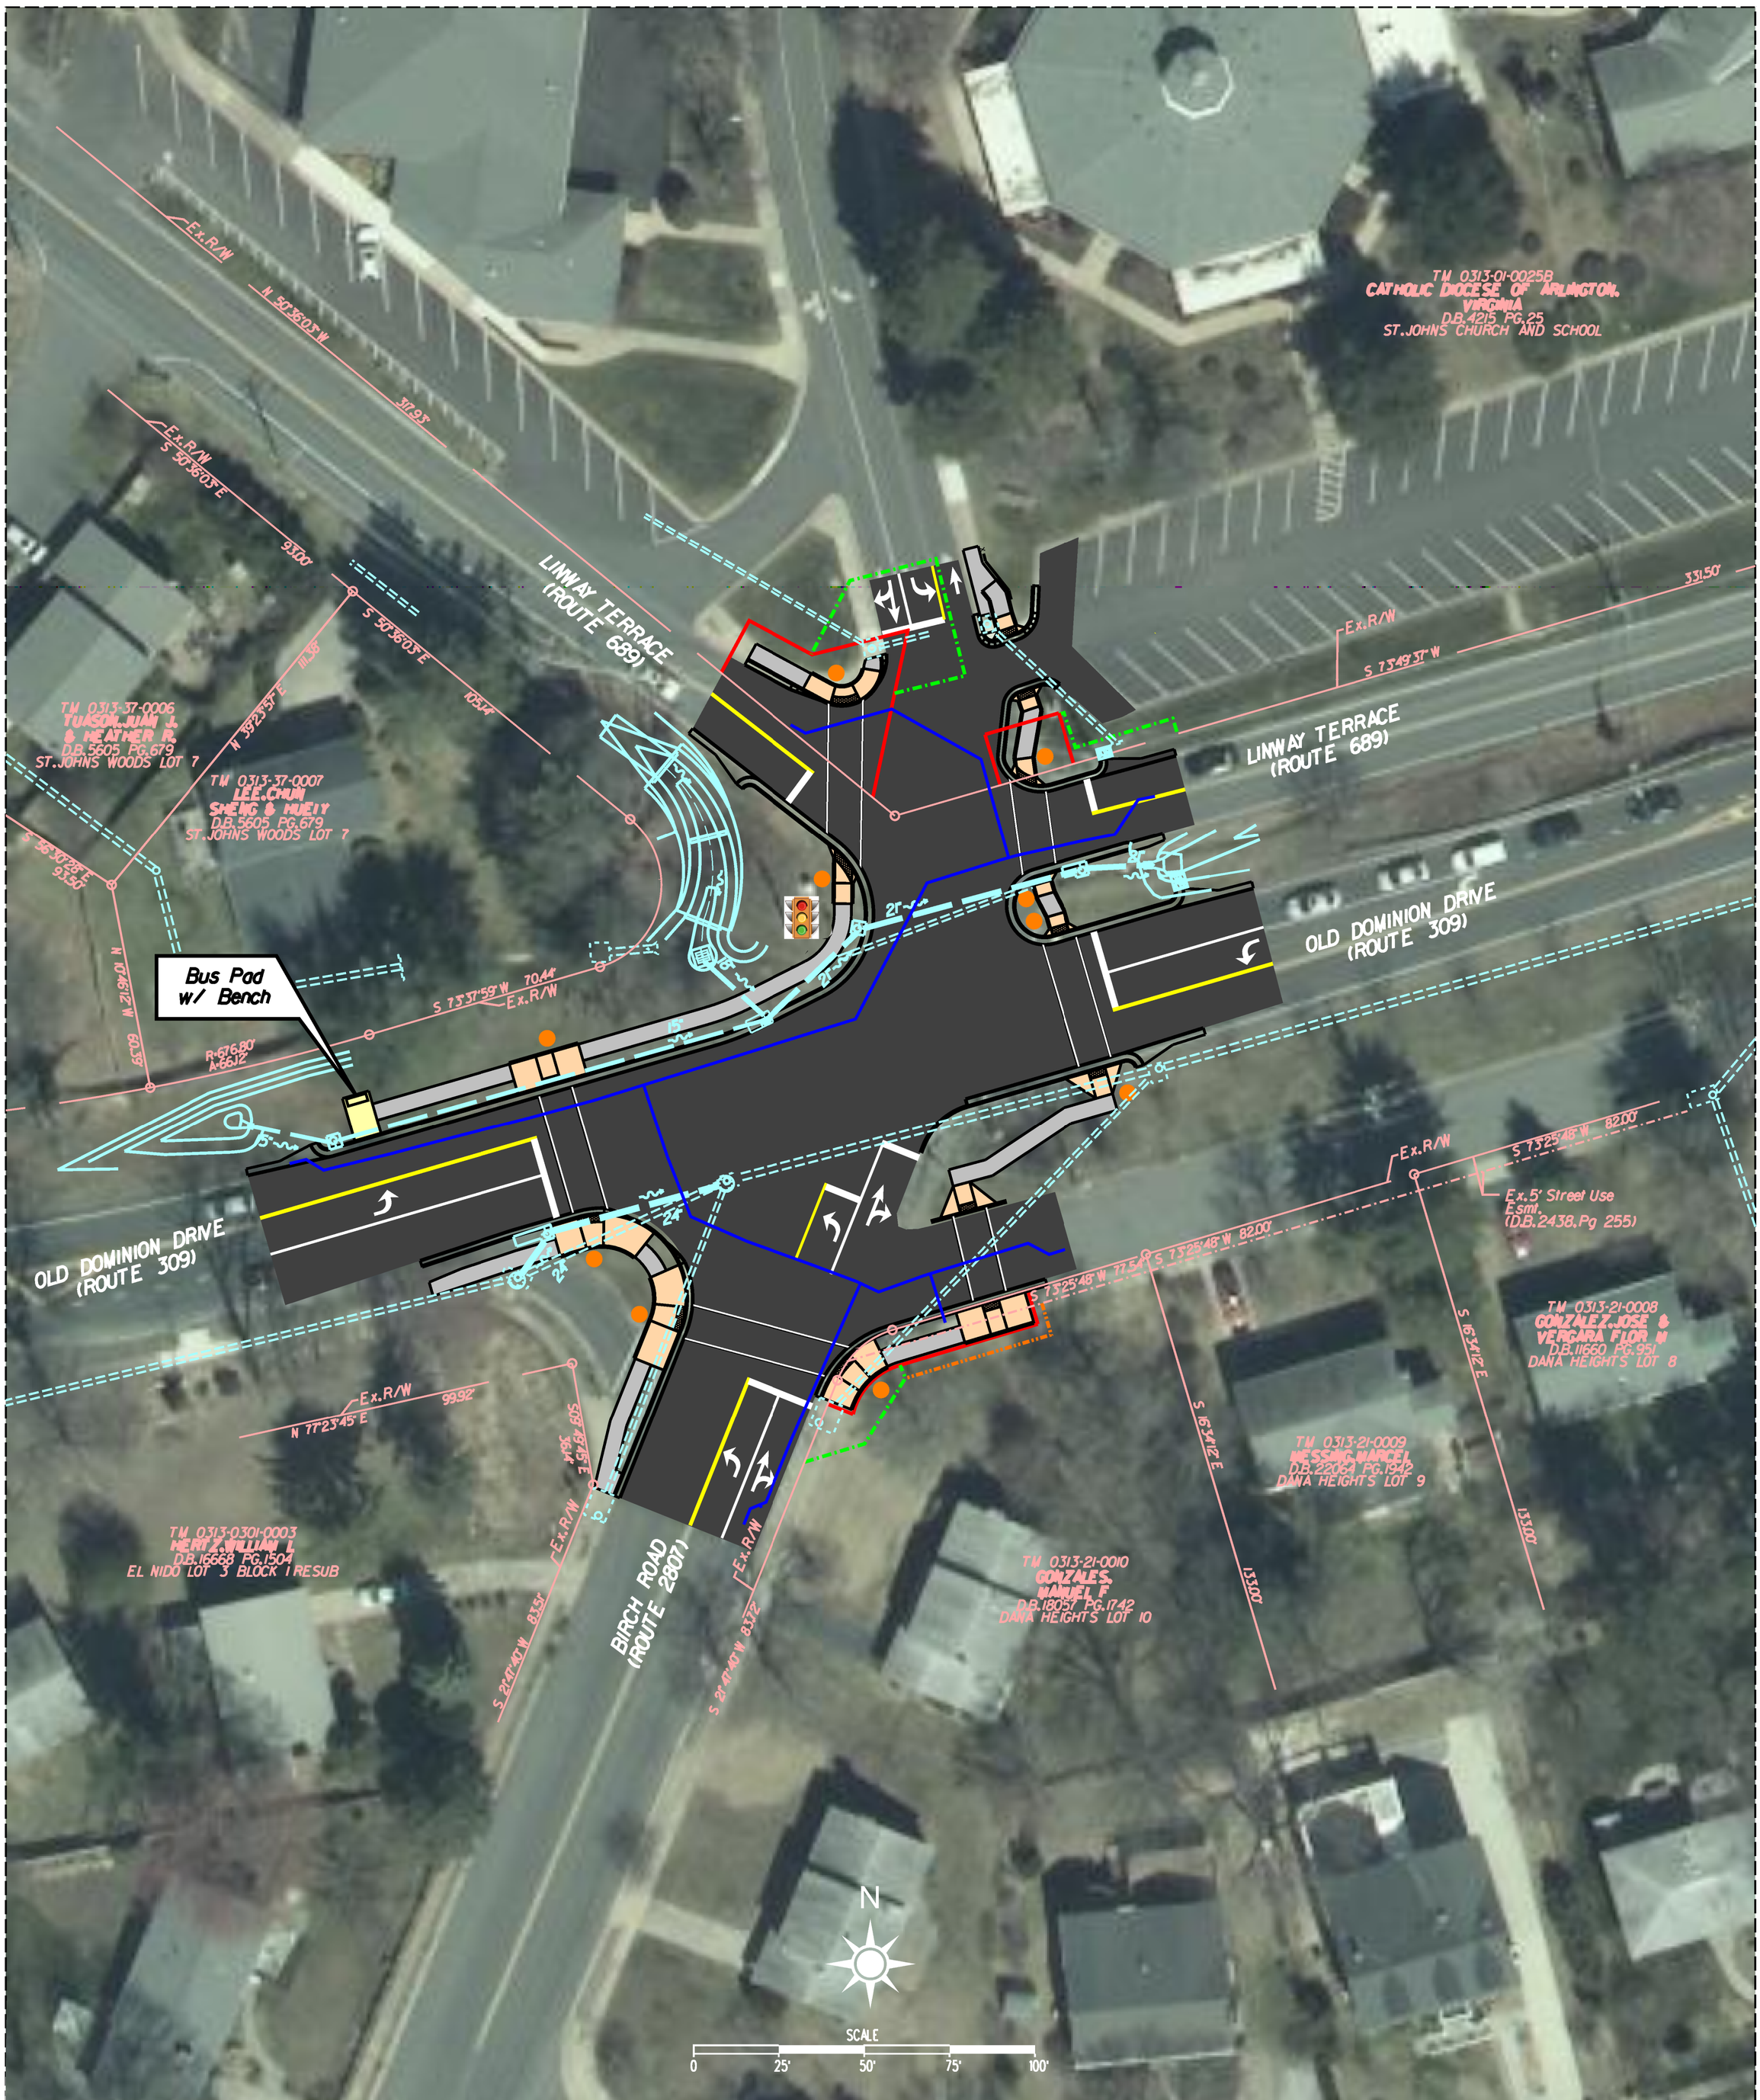

Legend

- Proposed Pavement
- Proposed Curb Ramp
- Proposed Sidewalk
- Proposed Signal (By VDOT)
- Proposed Pedestrian Push Button (By VDOT)
- Traffic Signal Easement
- Existing Right of Way
- New Right of Way
- Temporary Construction Easement
- Existing Drainage
- Proposed Drainage
- Proposed Waterline

PARDON OUR DUST MEETING
DRANESVILLE DISTRICT - FAIRFAX COUNTY, VIRGINIA
SEPTEMBER 22, 2016