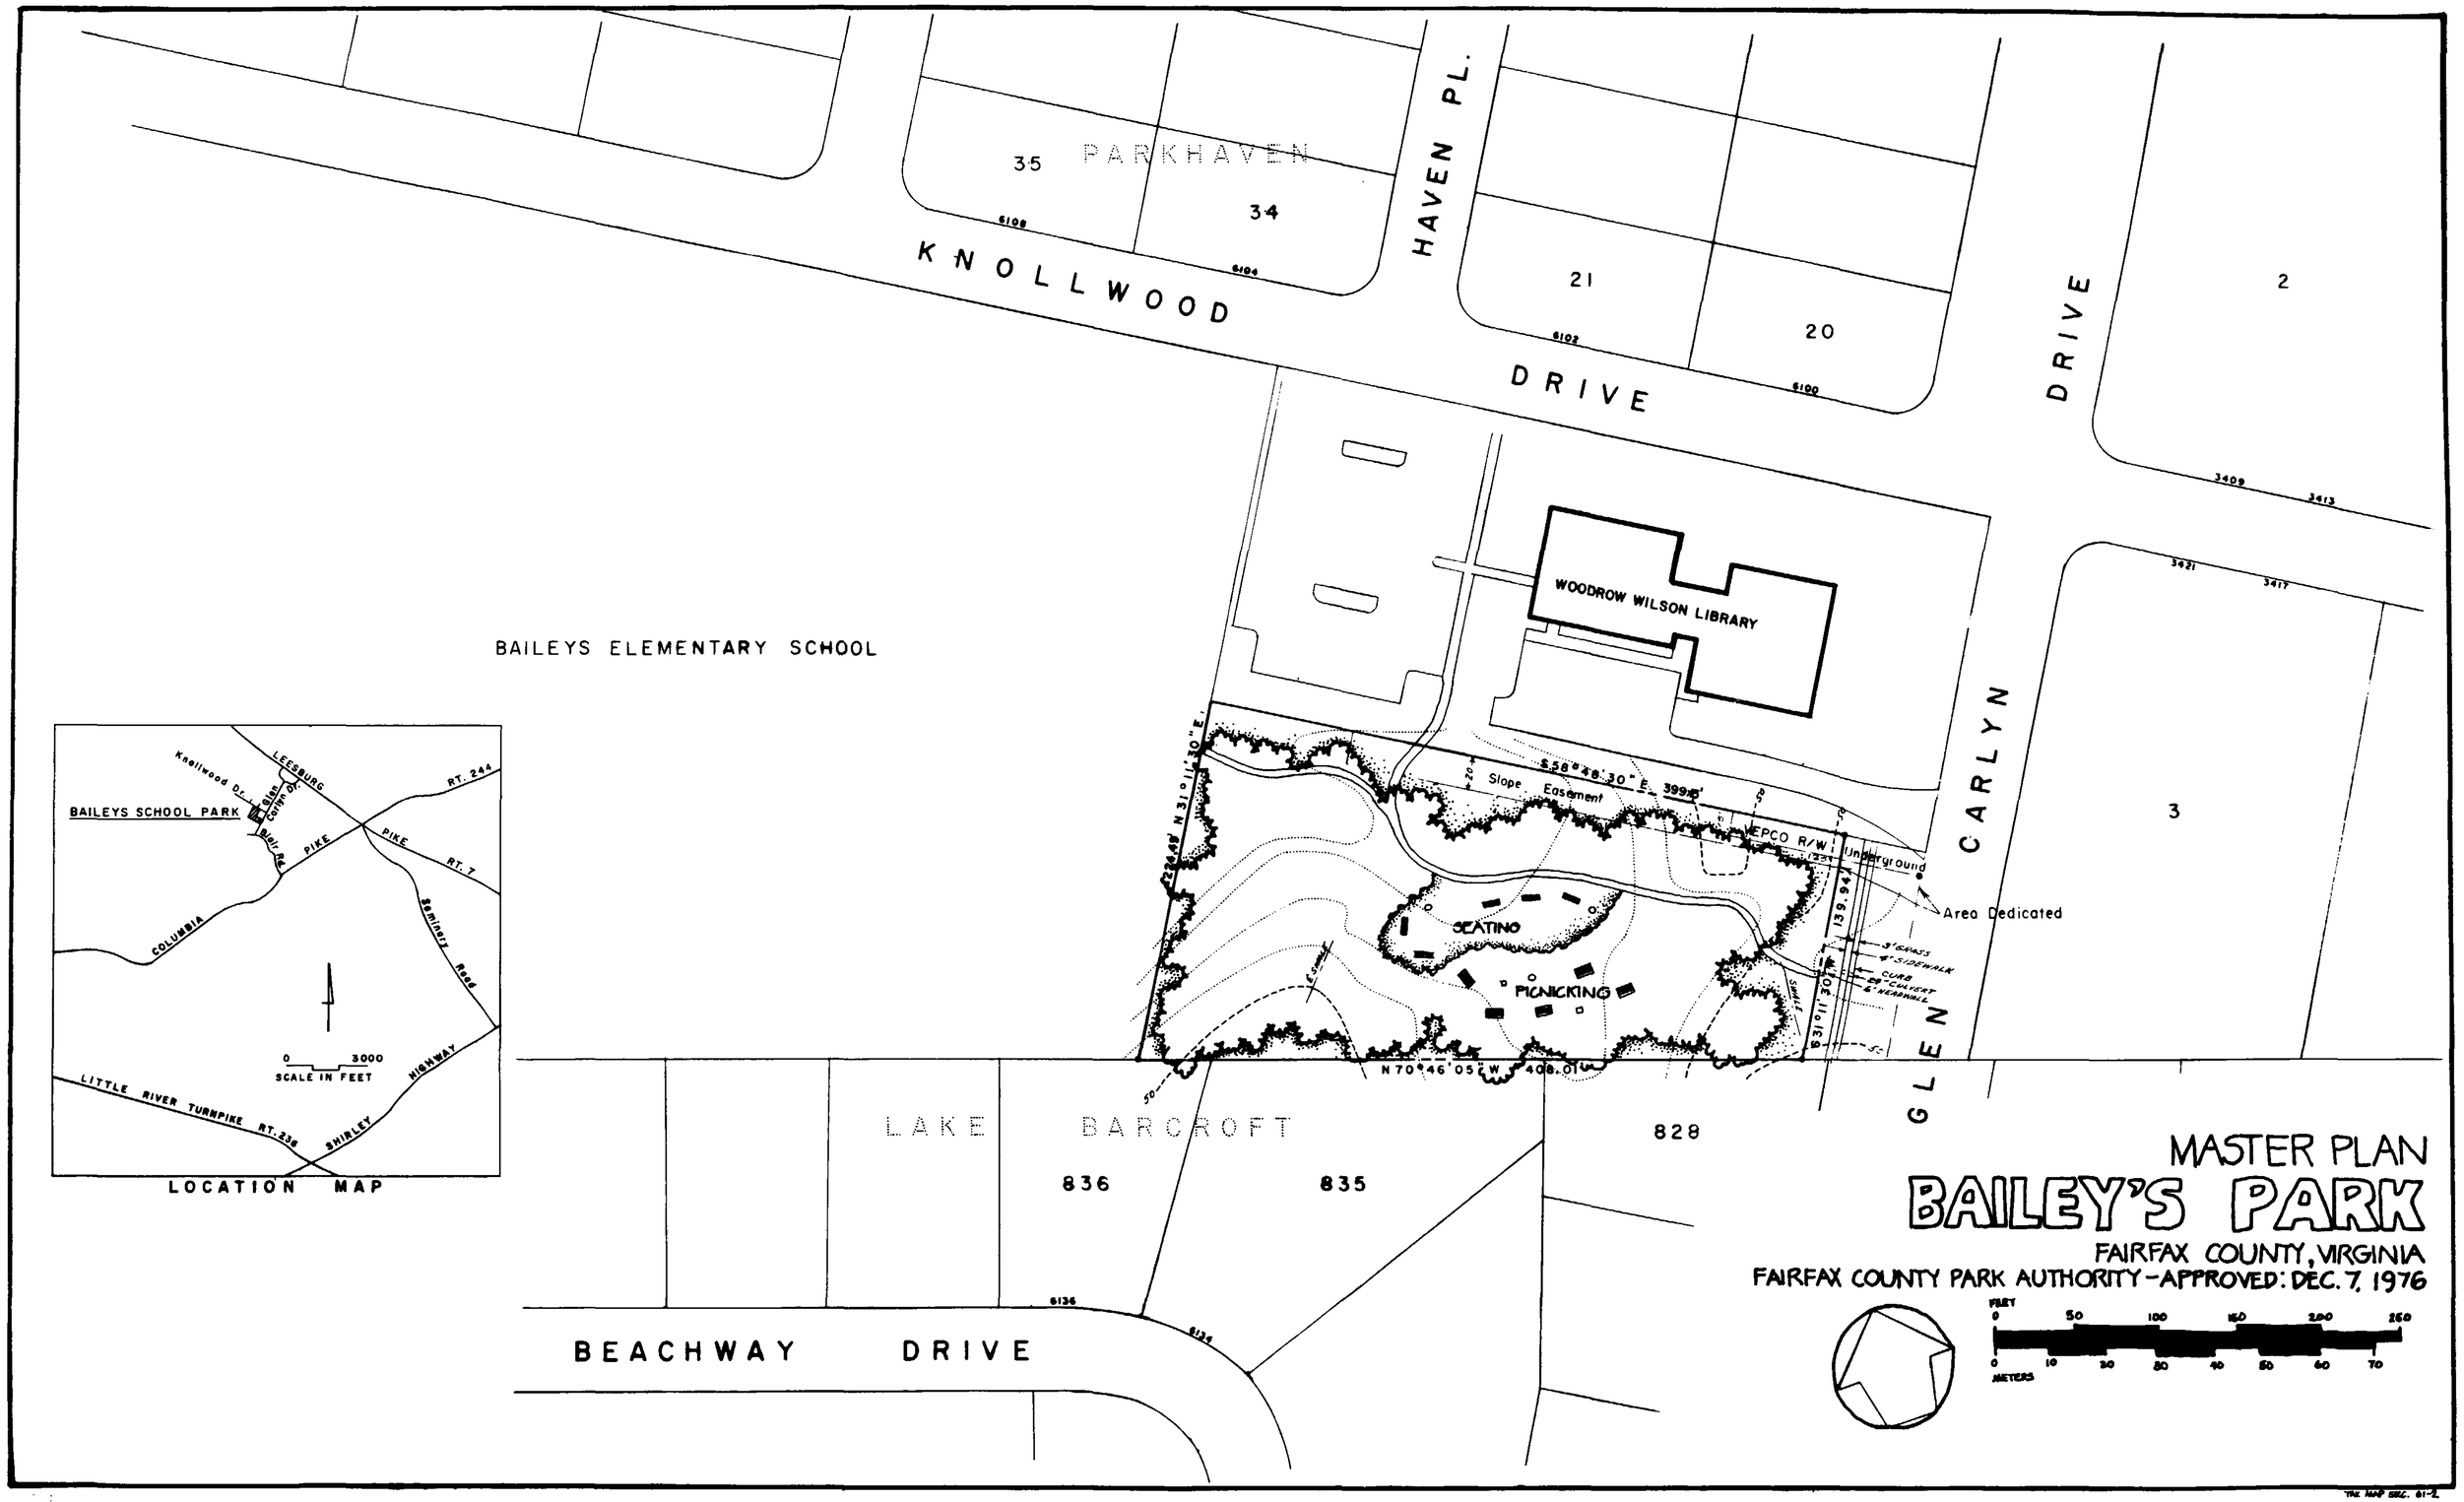
MASTER PLAN
BAILEY'S PARK
FAIRFAX COUNTY, VIRGINIA
FAIRFAX COUNTY PARK AUTHORITY - APPROVED: DEC. 7, 1976
KNOLLWOOD DRIVE
HAVEN PL.
PARKHAVEN
35
34
21
20
2
3
6108
6104
6102
6100
3409
3413
3421
3417
CARLYN DRIVE
GLEN
WOODROW WILSON LIBRARY
BAILEYS ELEMENTARY SCHOOL
S 58°46'30" E 399.98'
Slope Easement
VEPCO R/W
Underground
Area Dedicated
139.94
S 31°11'30" E
N 31°11'30" E
N 70°46'05" W 408.01'
SEATING
PICNICKING
LAKE BARCROFT
836
835
828
BEACHWAY DRIVE
6136
6134
LOCATION MAP
BAILEYS SCHOOL PARK
Knollwood Dr.
LEESBURG PIKE
RT. 244
Glen Carlyn Dr.
Bell Rd.
PIKE
RT. 7
COLUMBIA
Beauregard Road
0 3000
SCALE IN FEET
LITTLE RIVER TURNPIKE RT. 236
SHIRLEY HIGHWAY
FEET
0 50 100 150 200 250
METERS
0 10 20 30 40 50 60 70