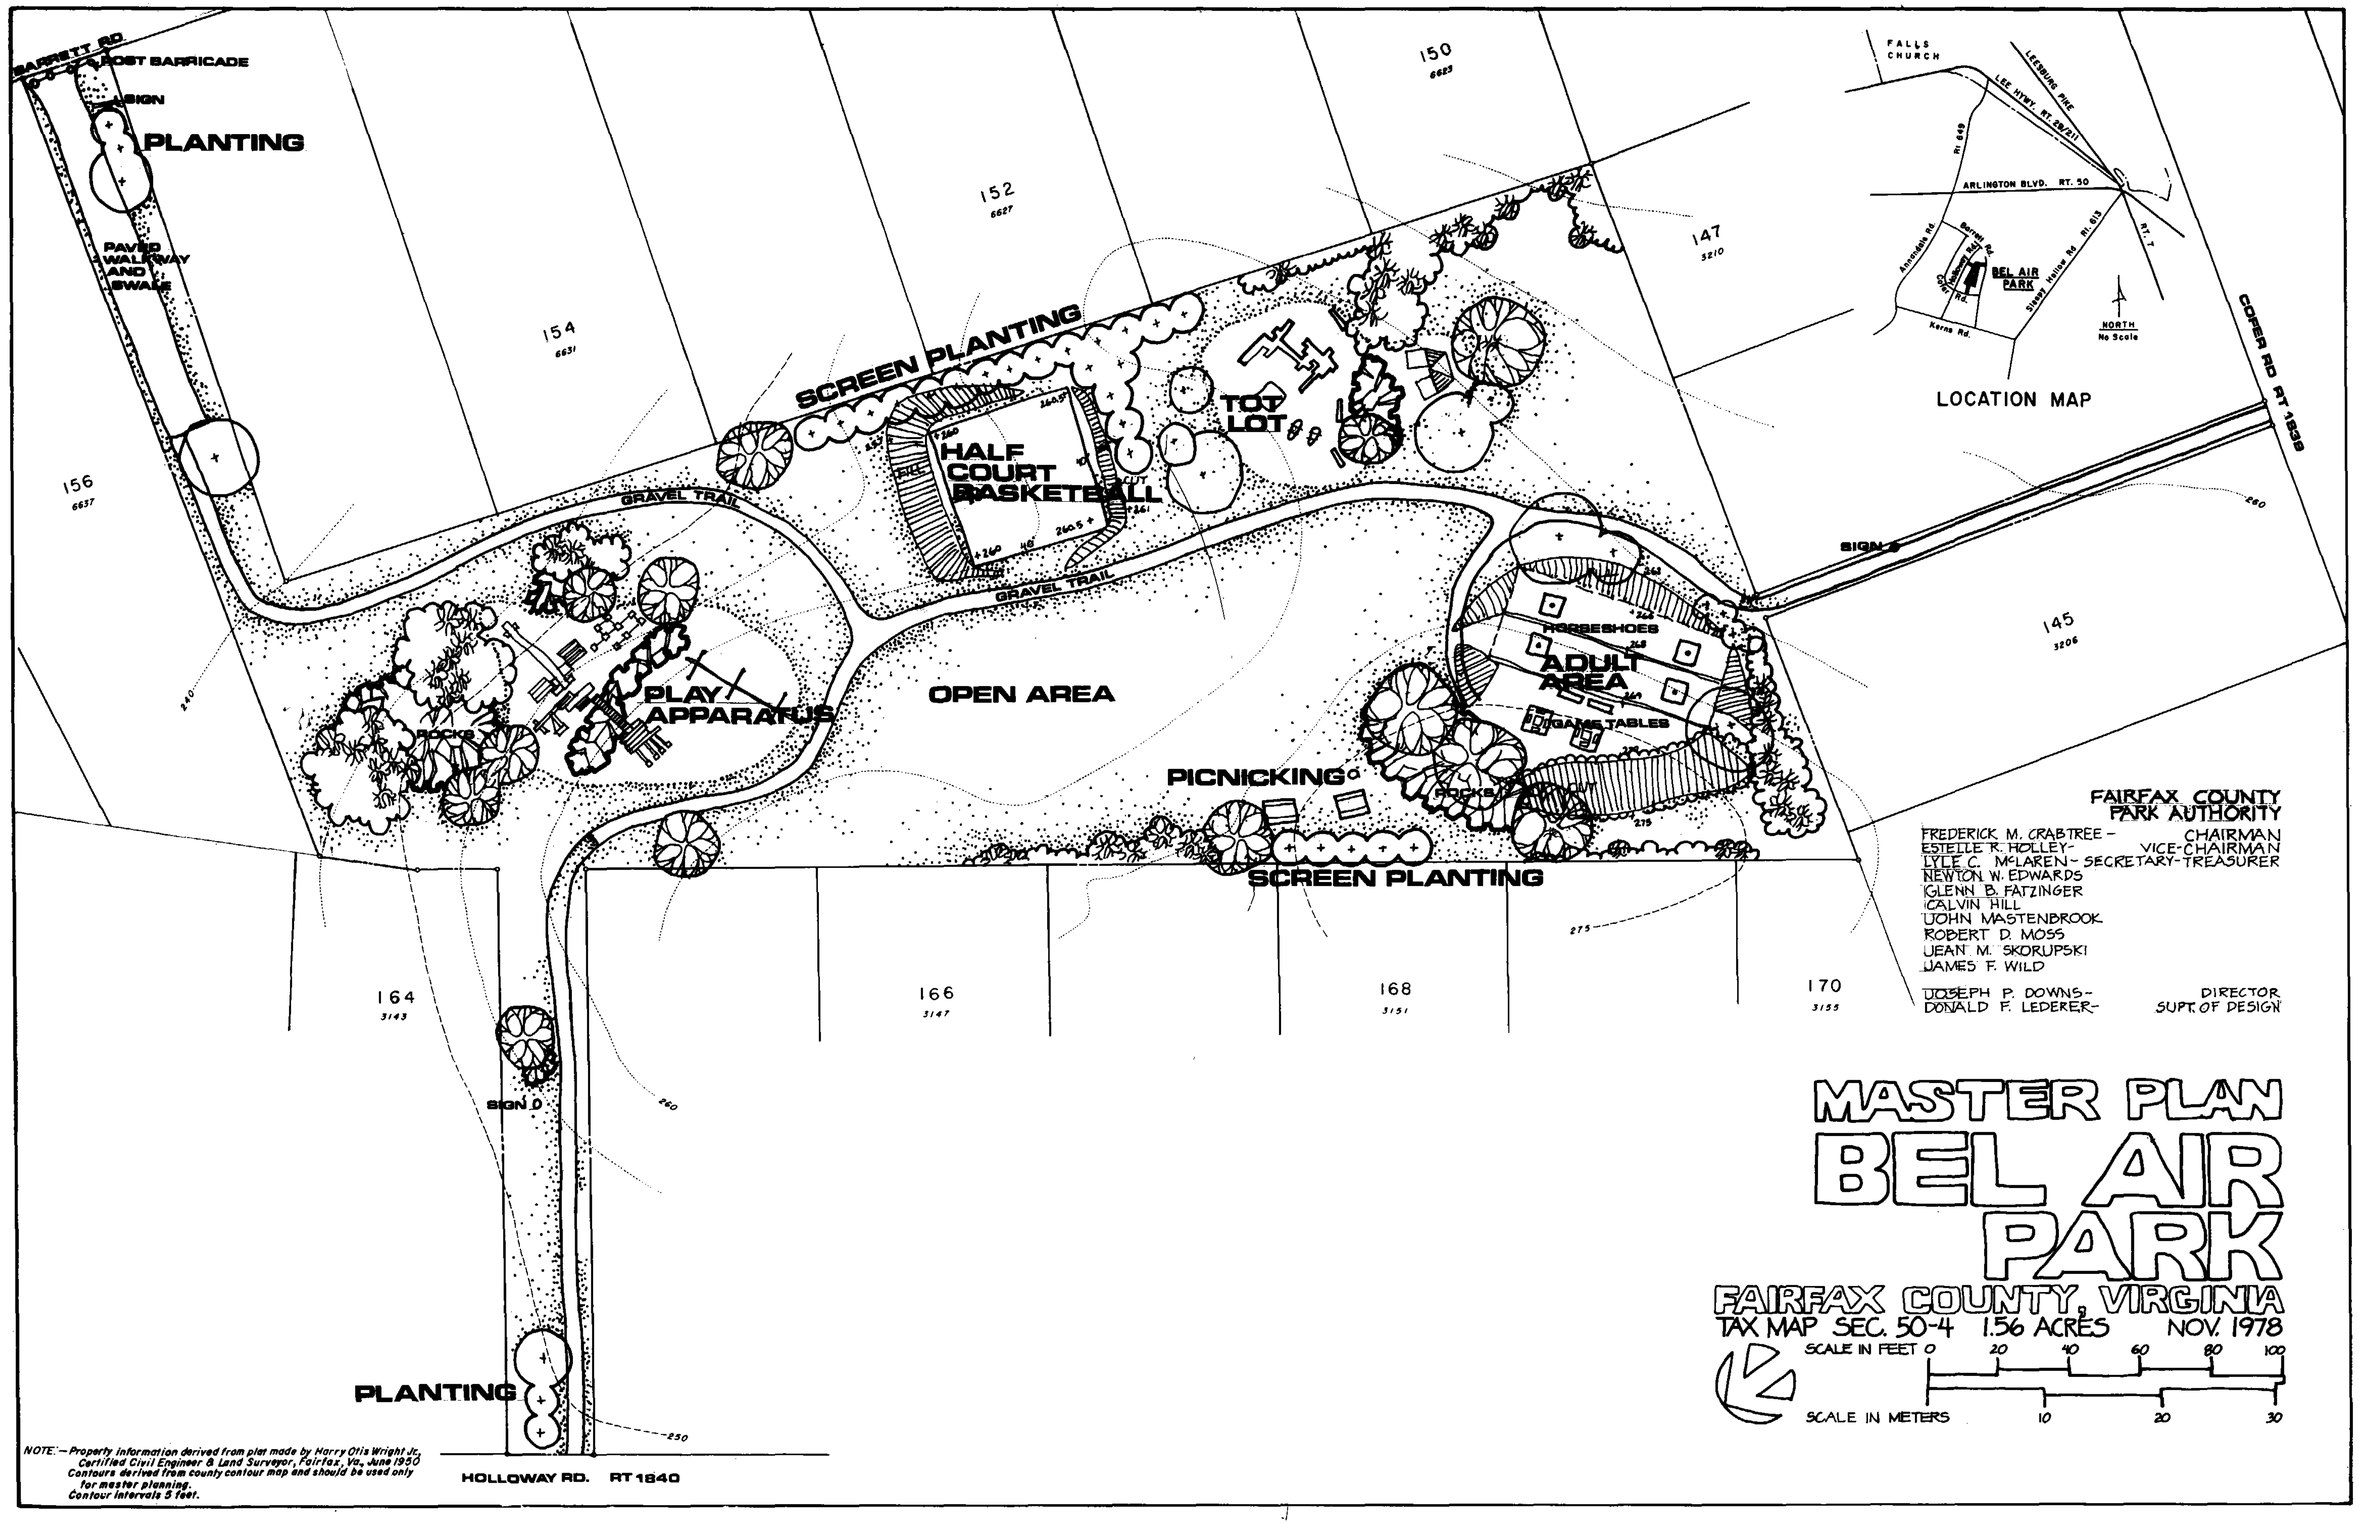
BARRETT RD.
POST BARRICADE
SIGN
PLANTING
PAVED WALKWAY AND SWALE
156
6637
154
6631
152
6627
150
6623
147
3210
145
3206
164
3143
166
3147
168
3151
170
3155
SCREEN PLANTING
HALF COURT BASKETBALL
TOT LOT
GRAVEL TRAIL
GRAVEL TRAIL
PLAY APPARATUS
ROCKS
OPEN AREA
PICNICKING
HORSESHOES
ADULT AREA
GAME TABLES
ROCKS
SCREEN PLANTING
SIGN
SIGN
PLANTING
HOLLOWAY RD. RT 1840
COFER RD RT 1839
FALLS CHURCH
LEESBURG PIKE
LEE HWY. RT. 29/211
ARLINGTON BLVD. RT. 50
BEL AIR PARK
NORTH
No Scale
LOCATION MAP
FAIRFAX COUNTY PARK AUTHORITY
FREDERICK M. CRABTREE - CHAIRMAN
ESTELLE R. HOLLEY - VICE-CHAIRMAN
LYLE C. McLAREN - SECRETARY-TREASURER
NEWTON W. EDWARDS
GLENN B. FATZINGER
CALVIN HILL
JOHN MASTENBROOK
ROBERT D. MOSS
JEAN M. SKORUPSKI
JAMES F. WILD
JOSEPH P. DOWNS - DIRECTOR
DONALD F. LEDERER - SUPT. OF DESIGN
MASTER PLAN
BEL AIR PARK
FAIRFAX COUNTY, VIRGINIA
TAX MAP SEC. 50-4 1.56 ACRES NOV. 1978
SCALE IN FEET 0 20 40 60 80 100
SCALE IN METERS 10 20 30
NOTE: — Property information derived from plat made by Harry Otis Wright Jr., Certified Civil Engineer & Land Surveyor, Fairfax, Va., June 1950
Contours derived from county contour map and should be used only for master planning.
Contour intervals 5 feet.